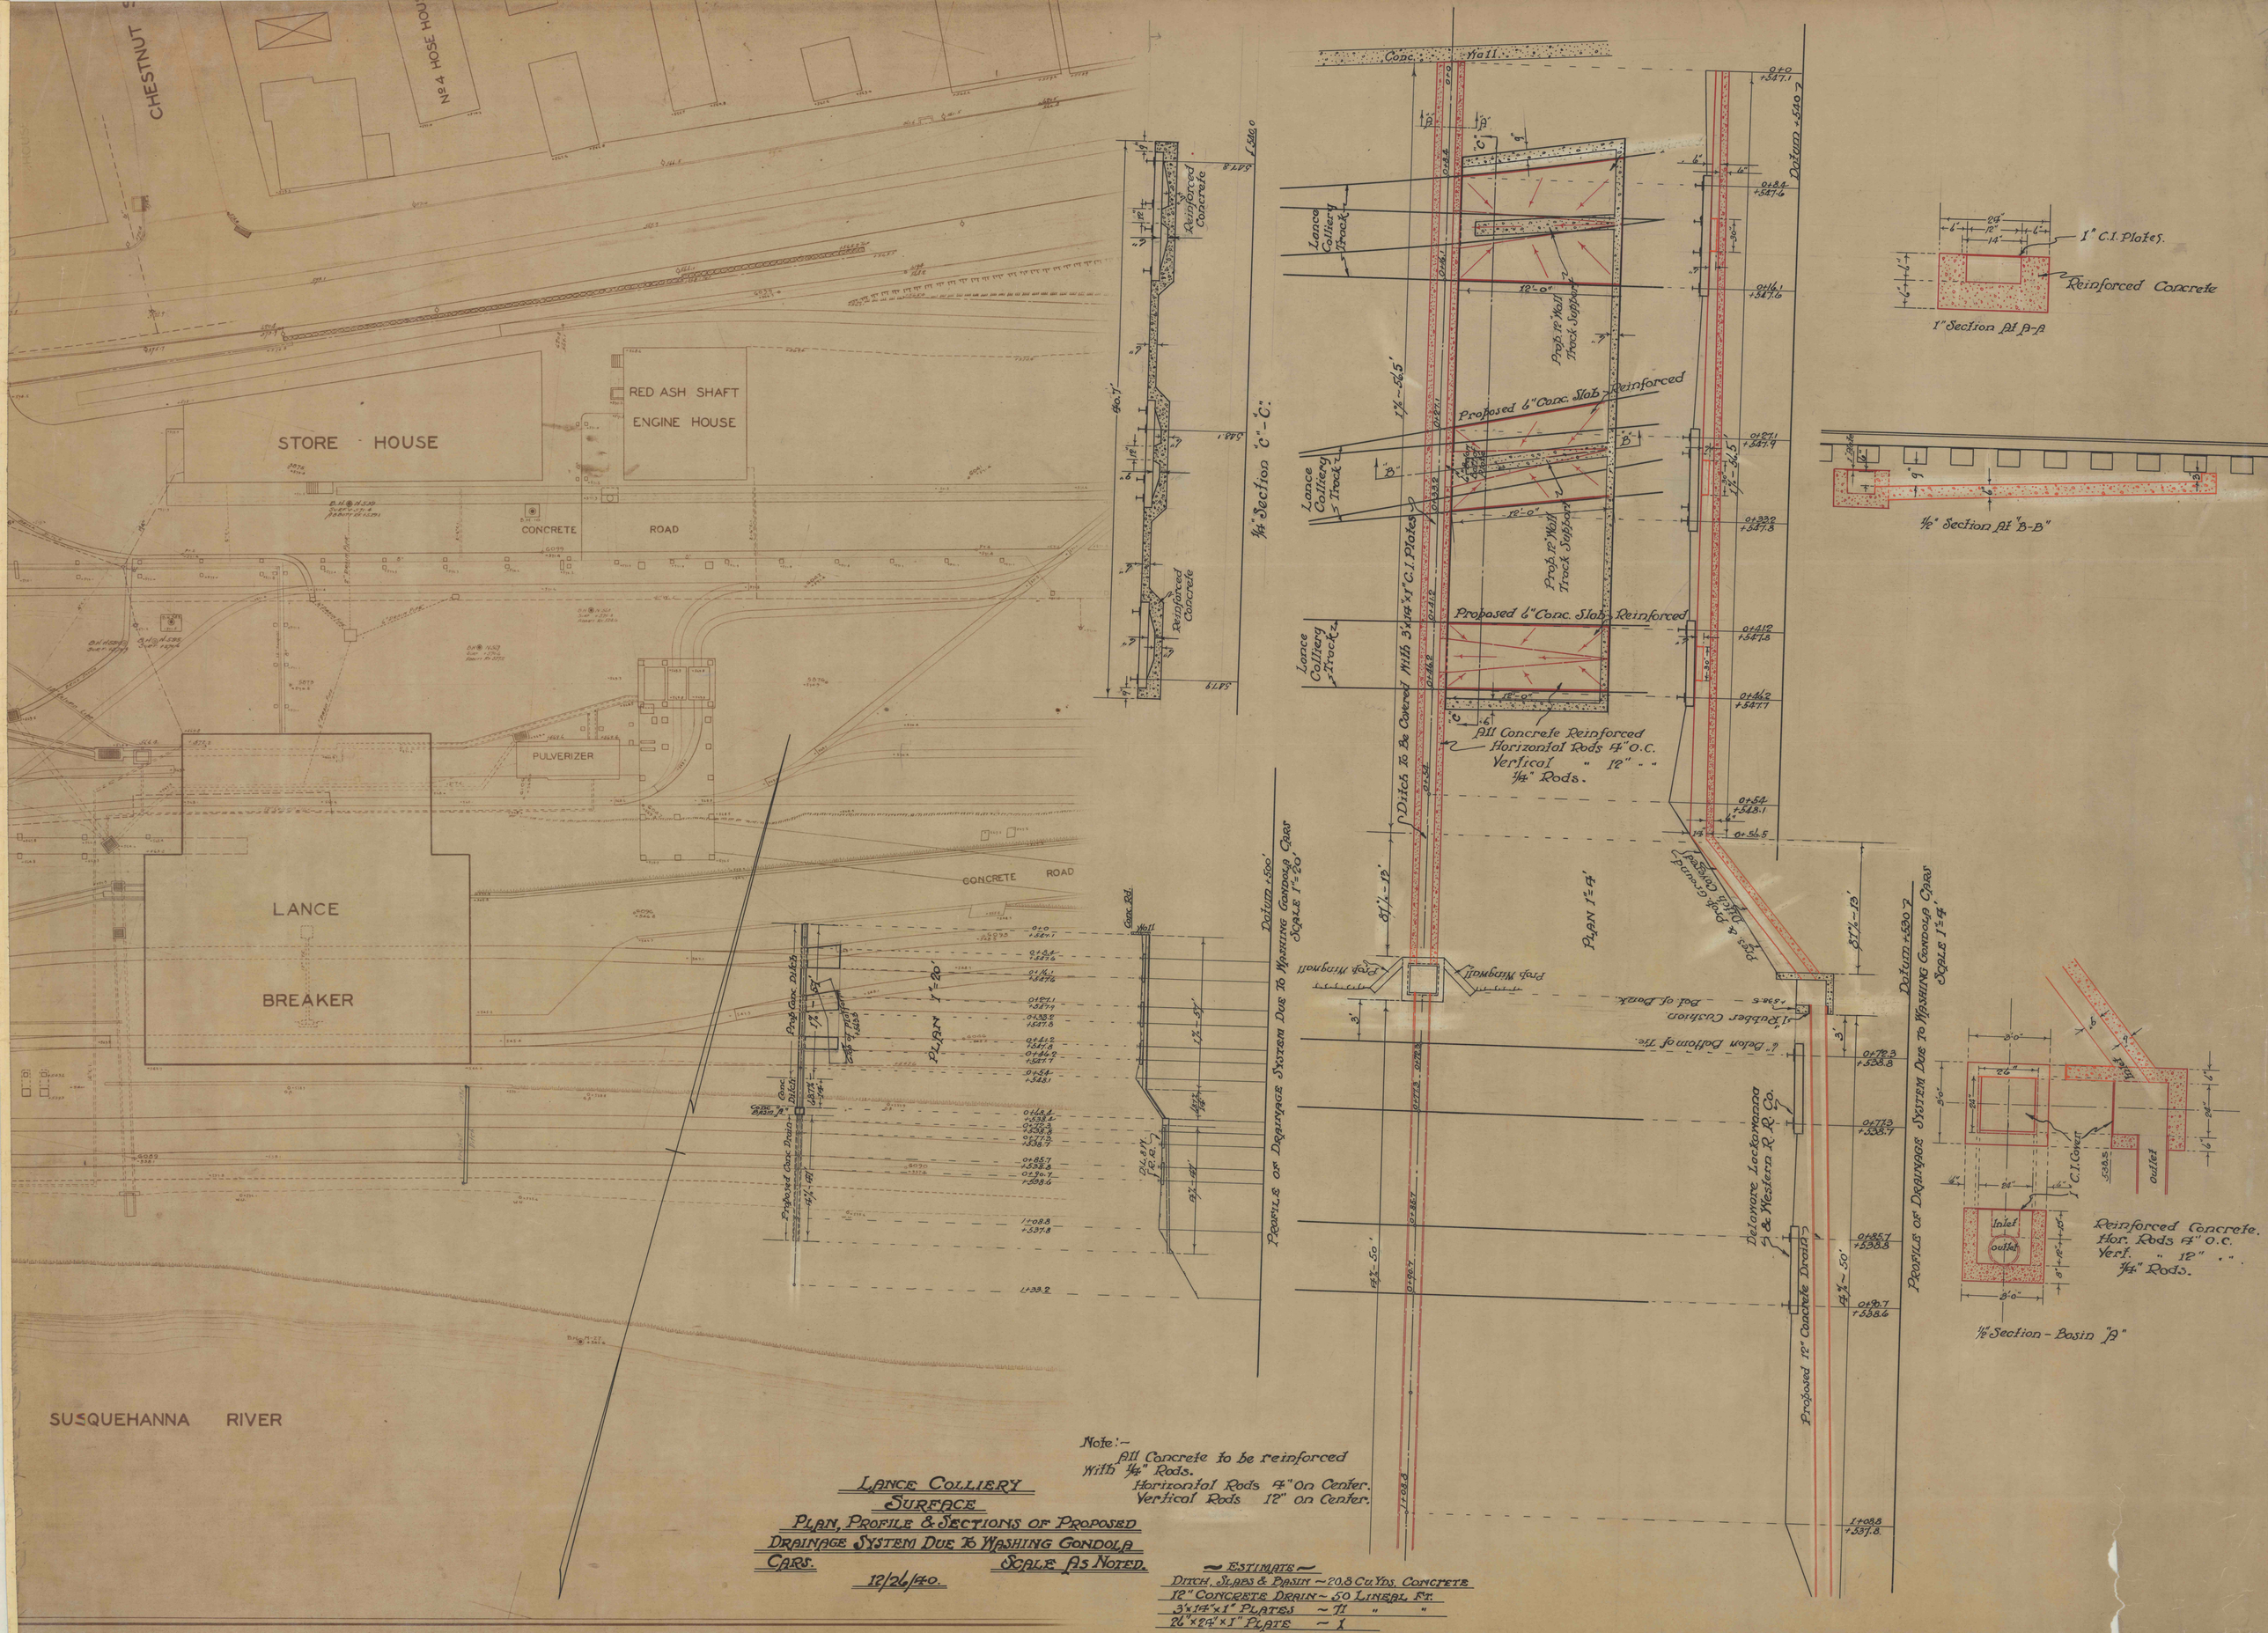

Note:-
All Concrete to be reinforced
With 1/4" Rods.
Horizontal Rods 4" On Center.
Vertical Rods 12" on Center.

LANCE COLLIERY
SURFACE
PLAN, PROFILE & SECTIONS OF PROPOSED
DRAINAGE SYSTEM DUE TO WASHING GONDOLA
CARS.
SCALE AS NOTED.
12/26/40.

~ ESTIMATE ~
DITCH, SLABS & BASIN ~ 20.8 CU. YDS. CONCRETE
12" CONCRETE DRAIN ~ 50 LINEAL FT.
3'x14'x1" PLATES ~ 11 " "
26"x24"x1" PLATE ~ 1