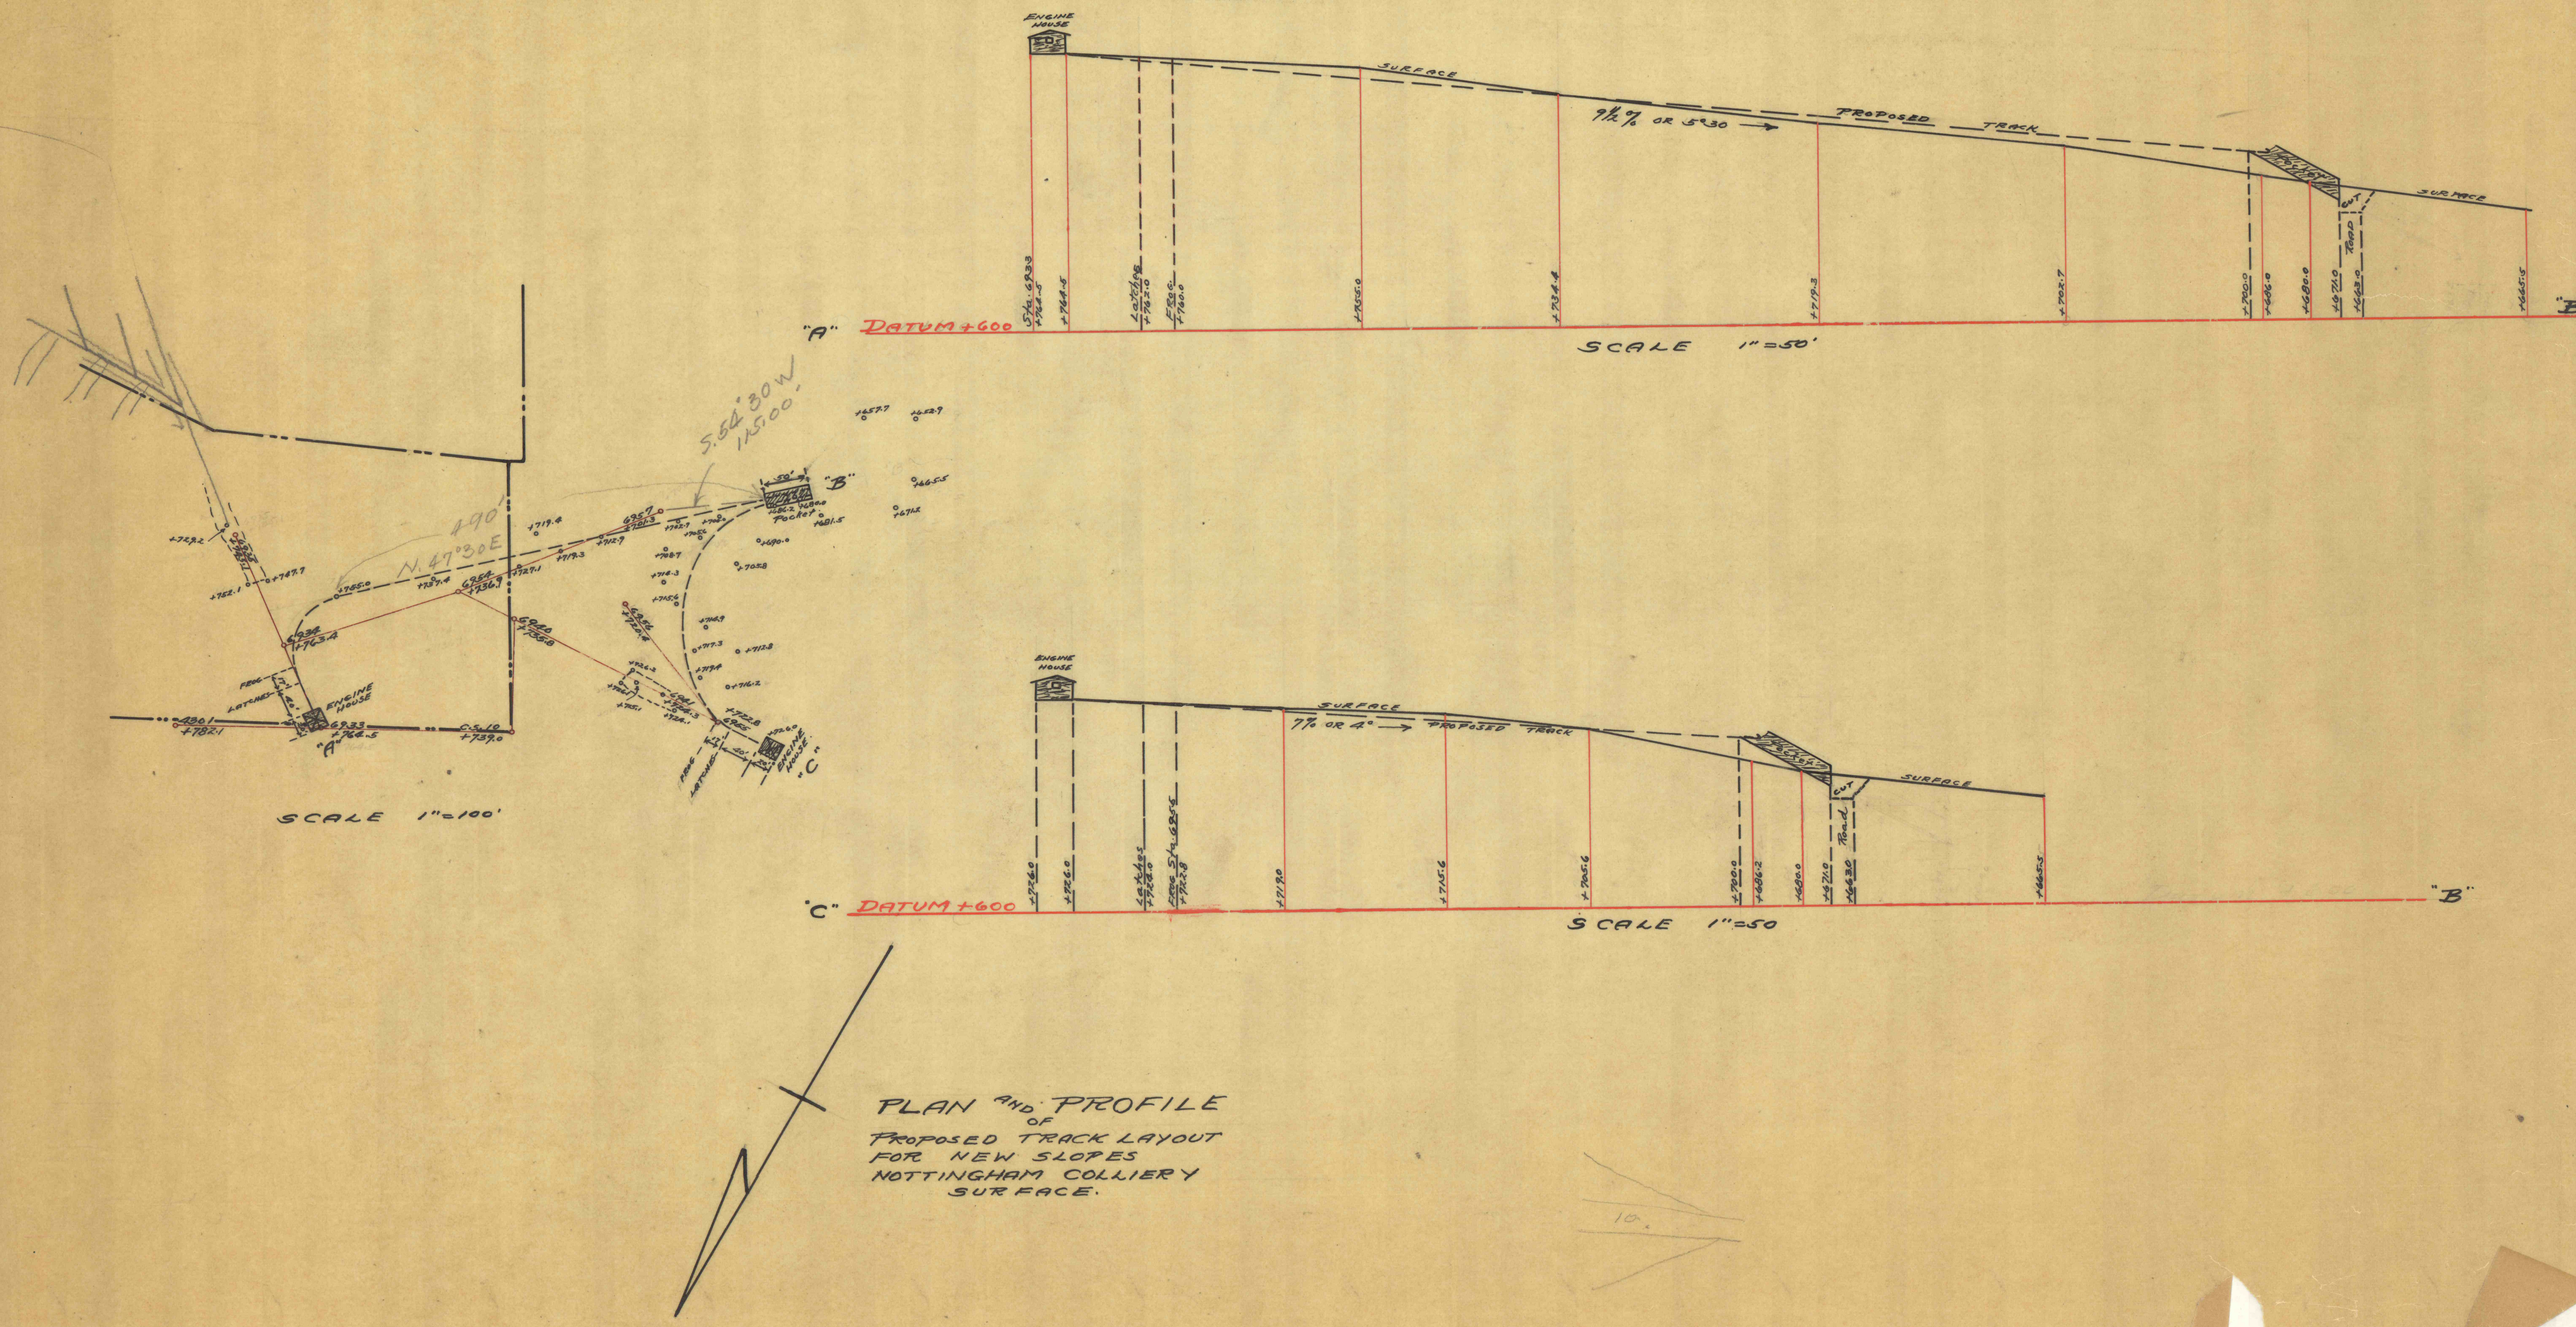

PLAN AND PROFILE
OF
PROPOSED TRACK LAYOUT
FOR NEW SLOPES
NOTTINGHAM COLLIERY
SURFACE.

10.