


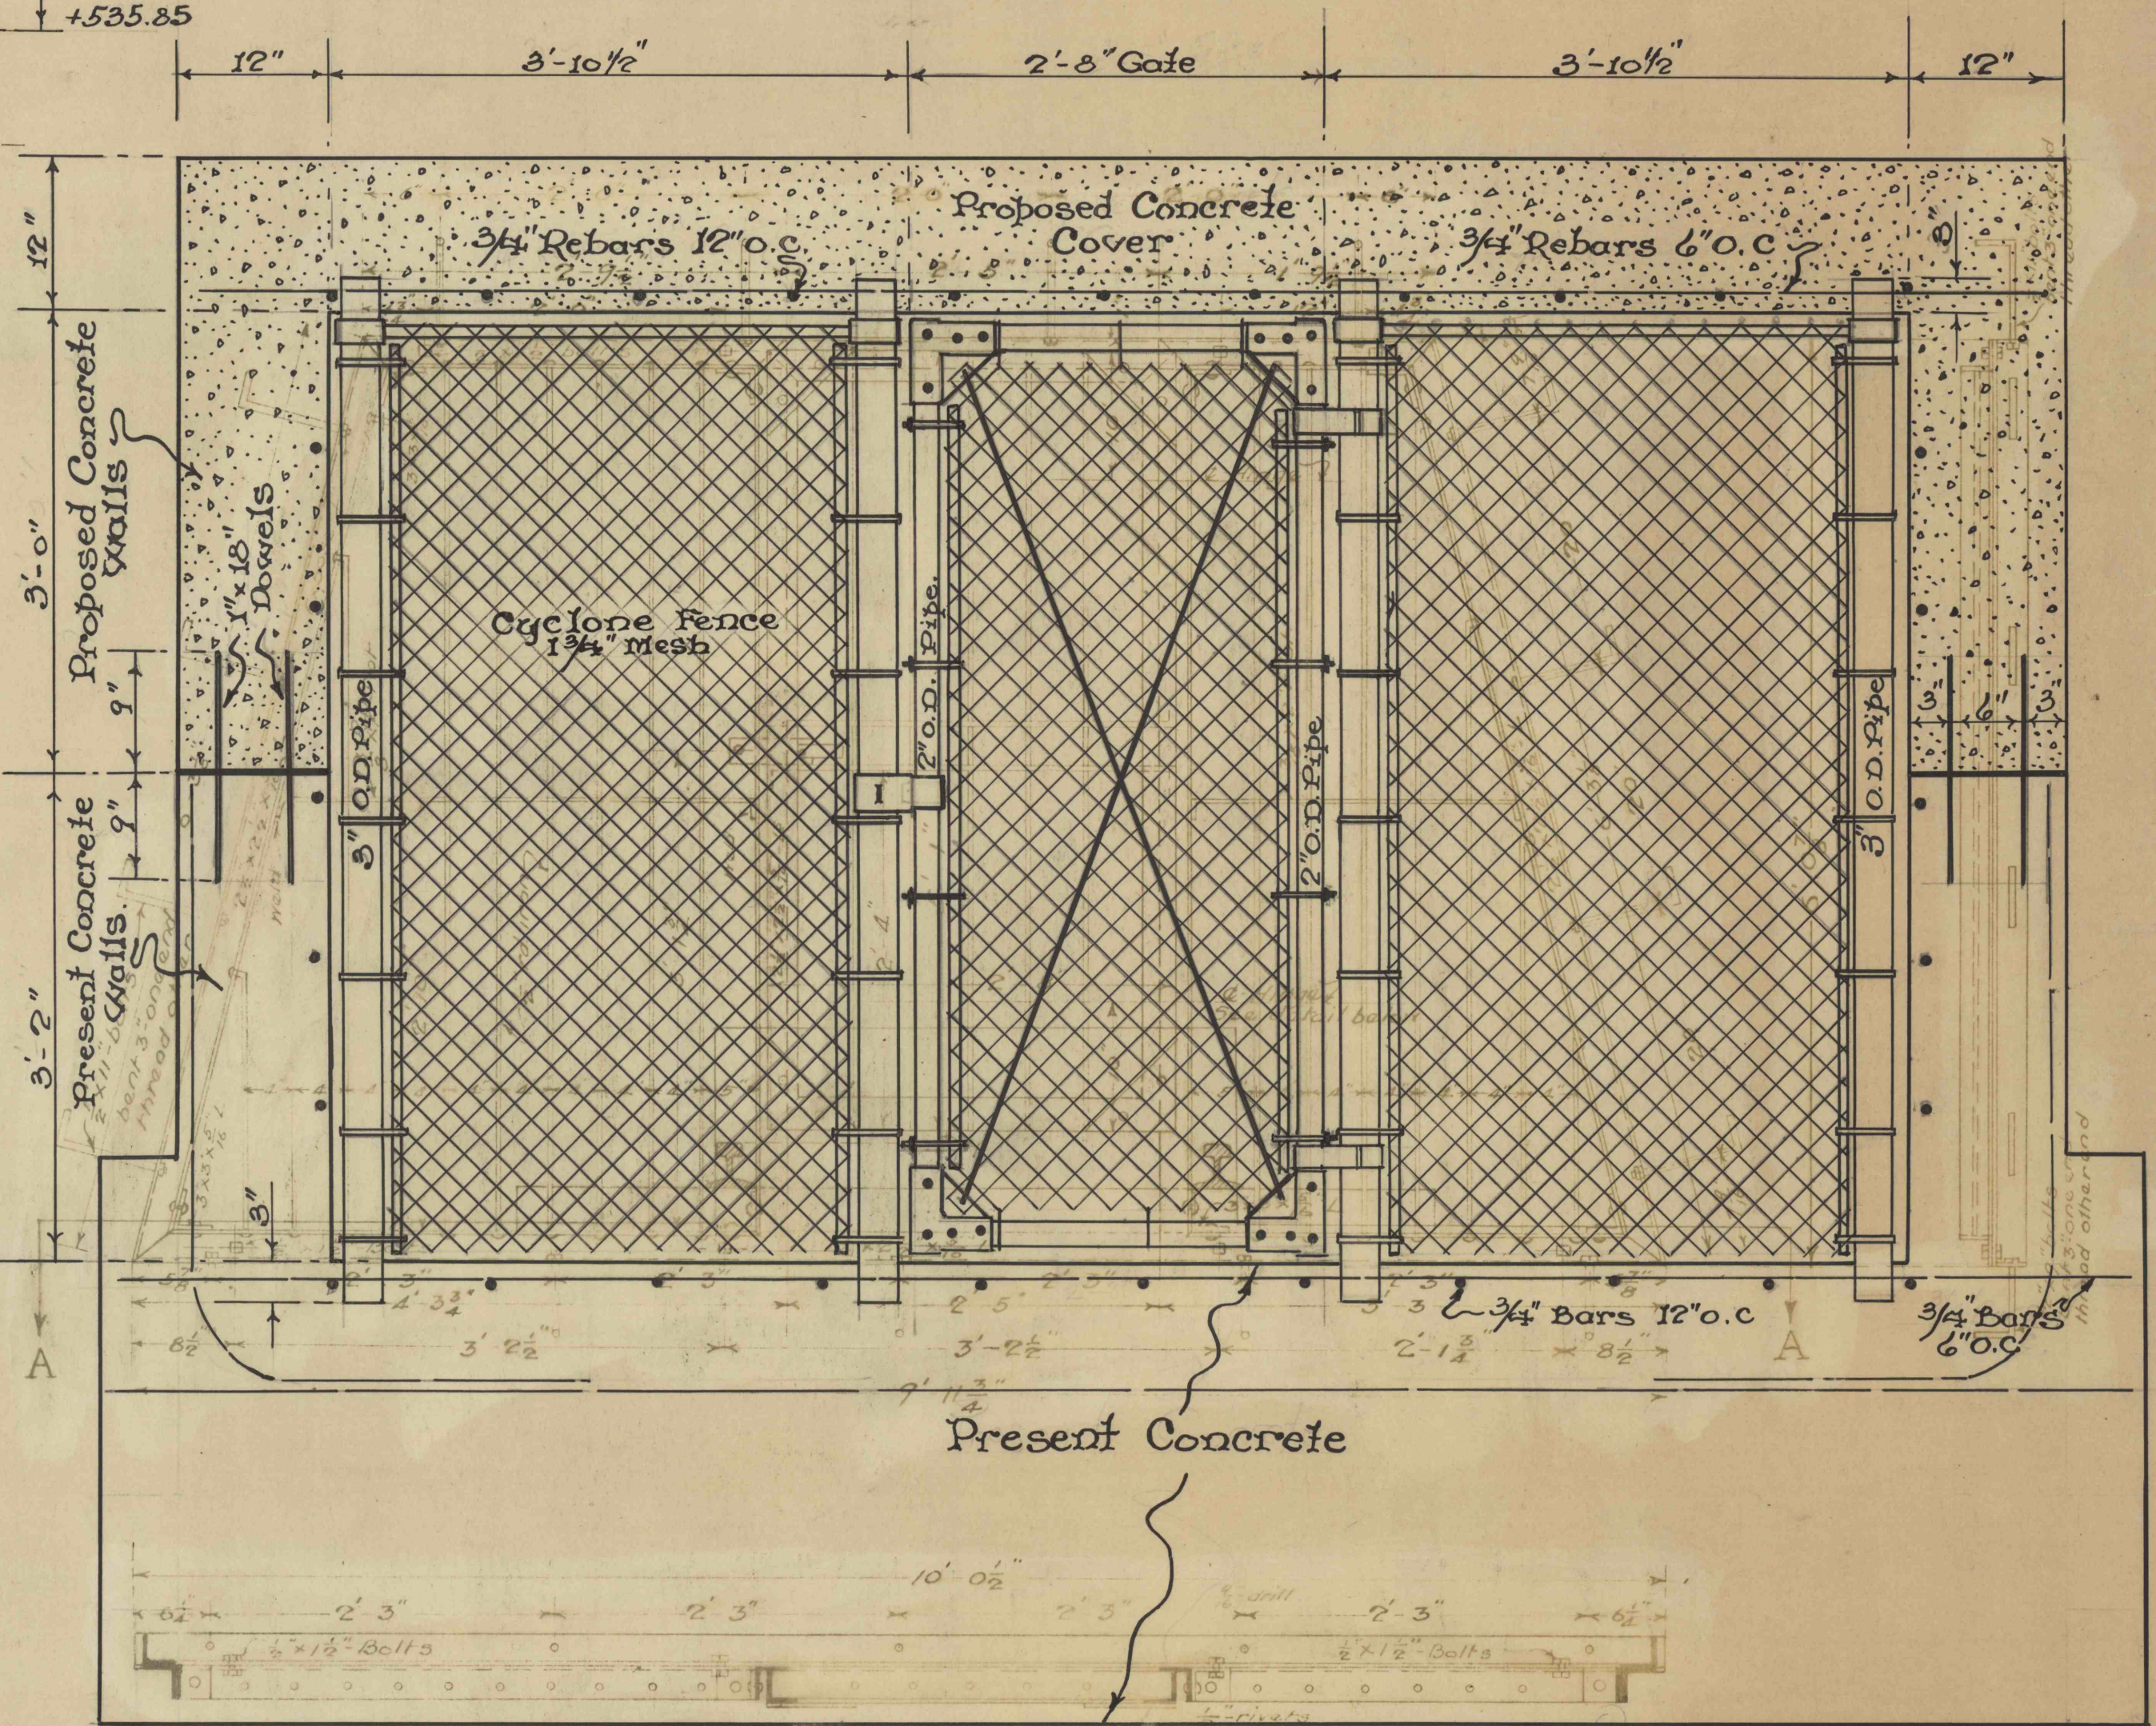
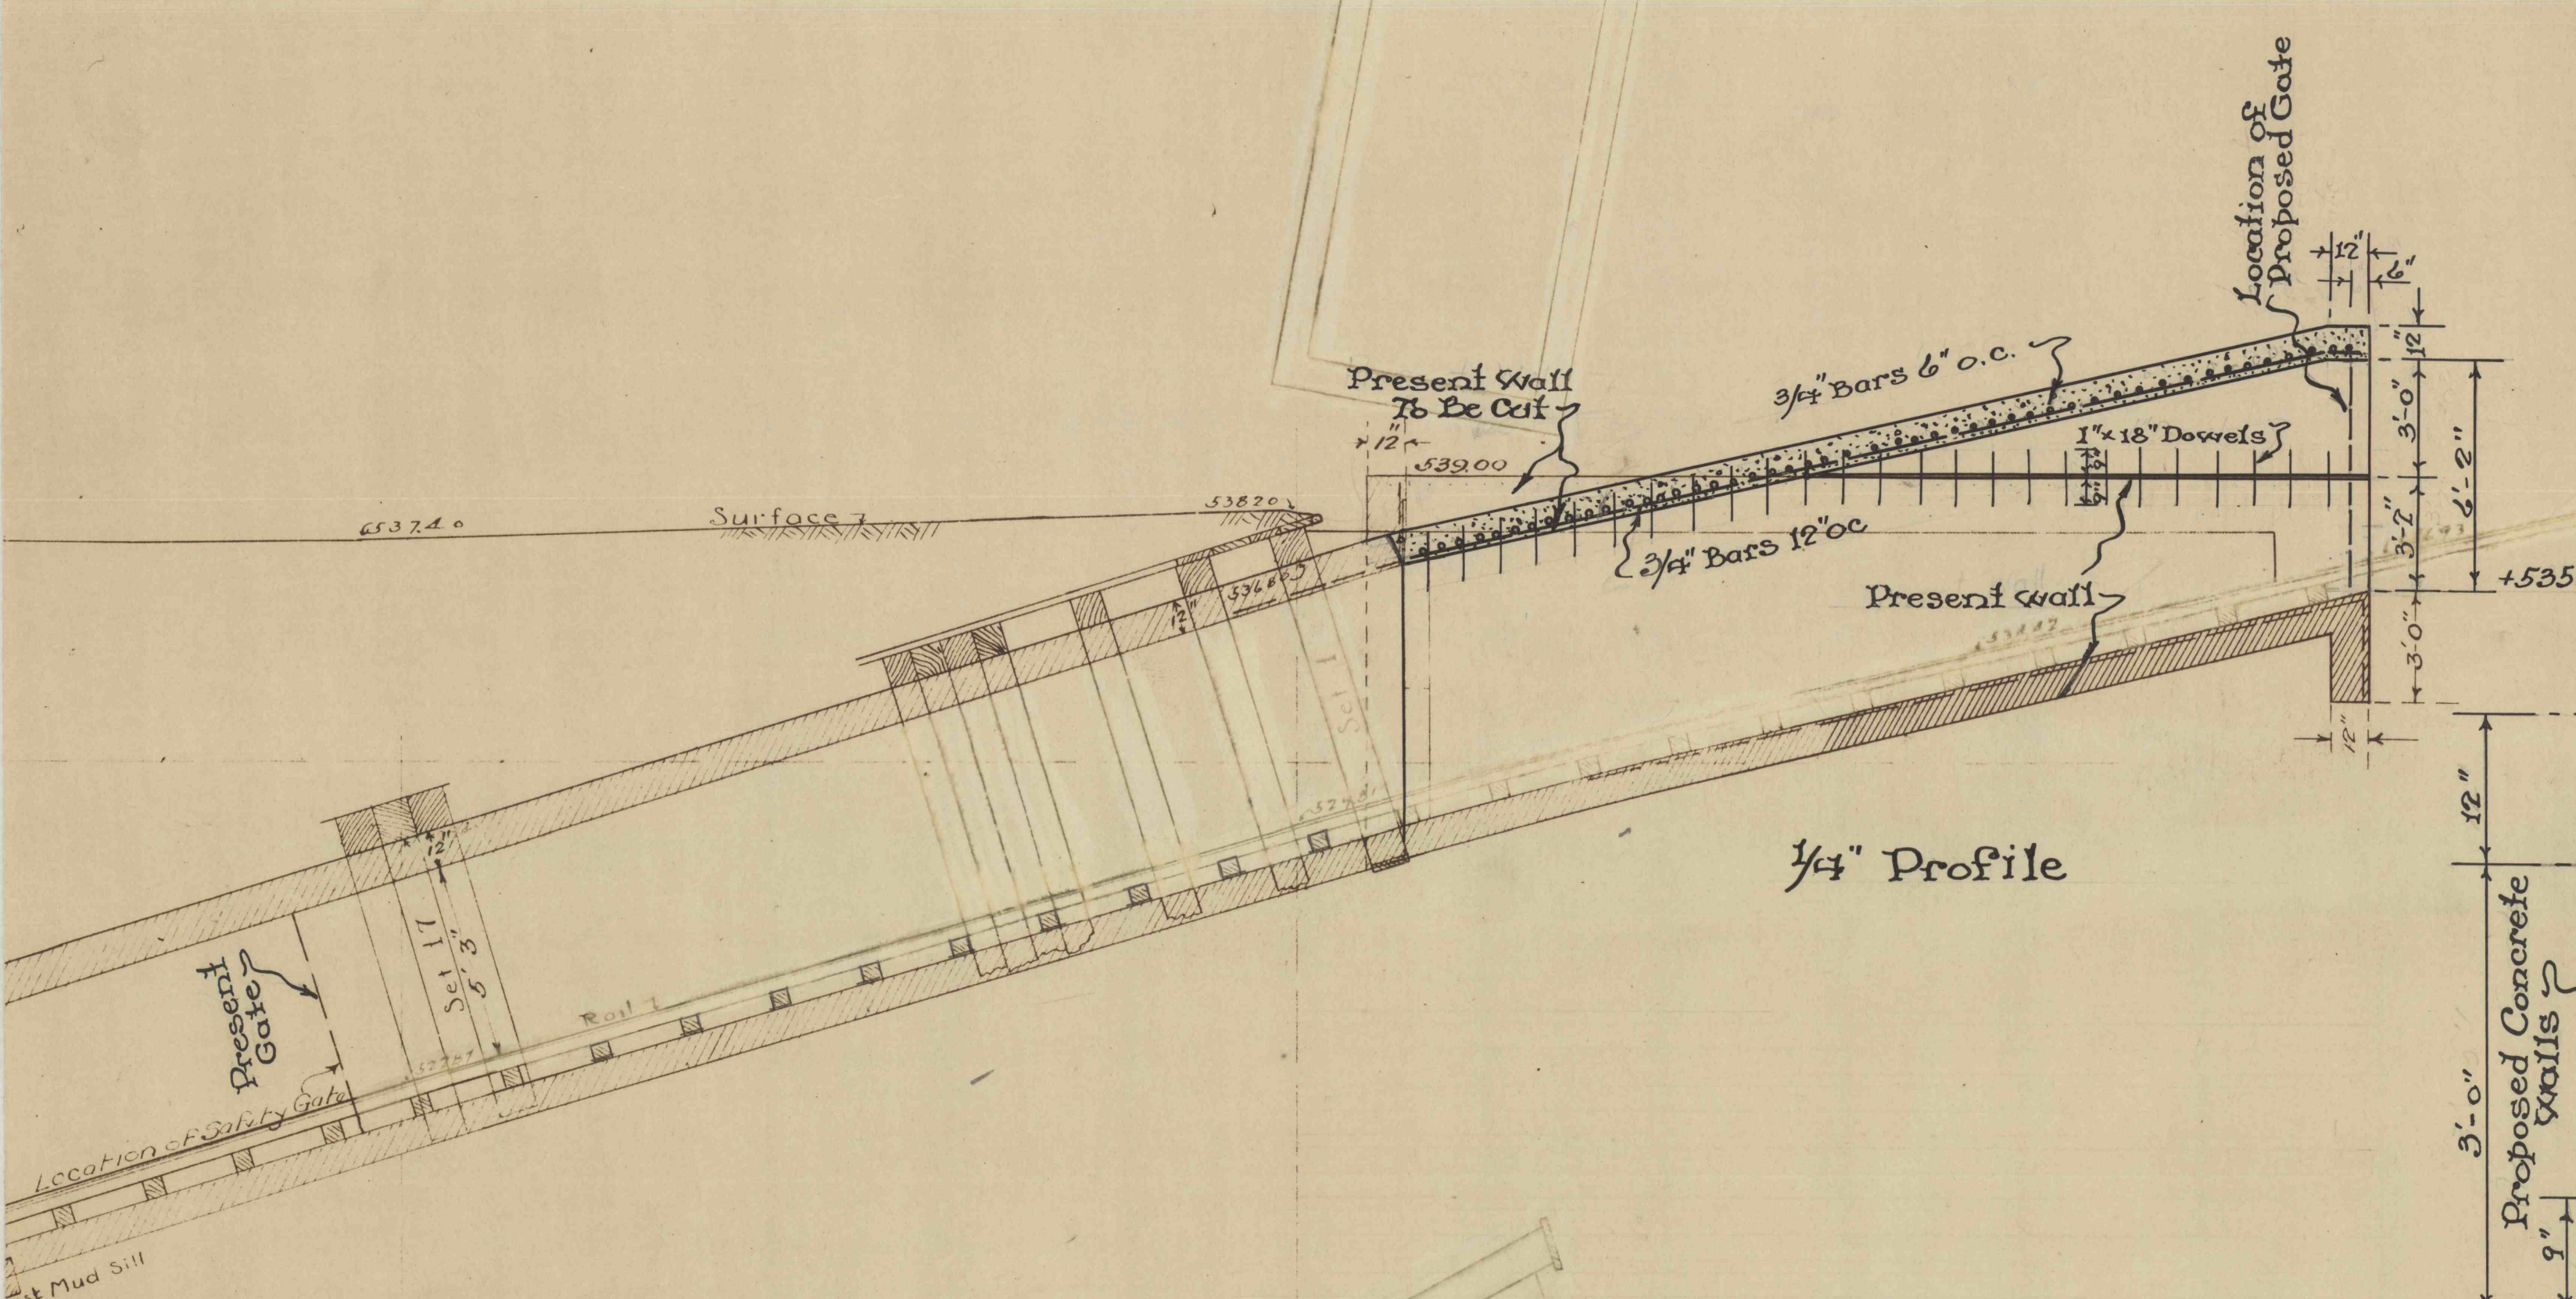


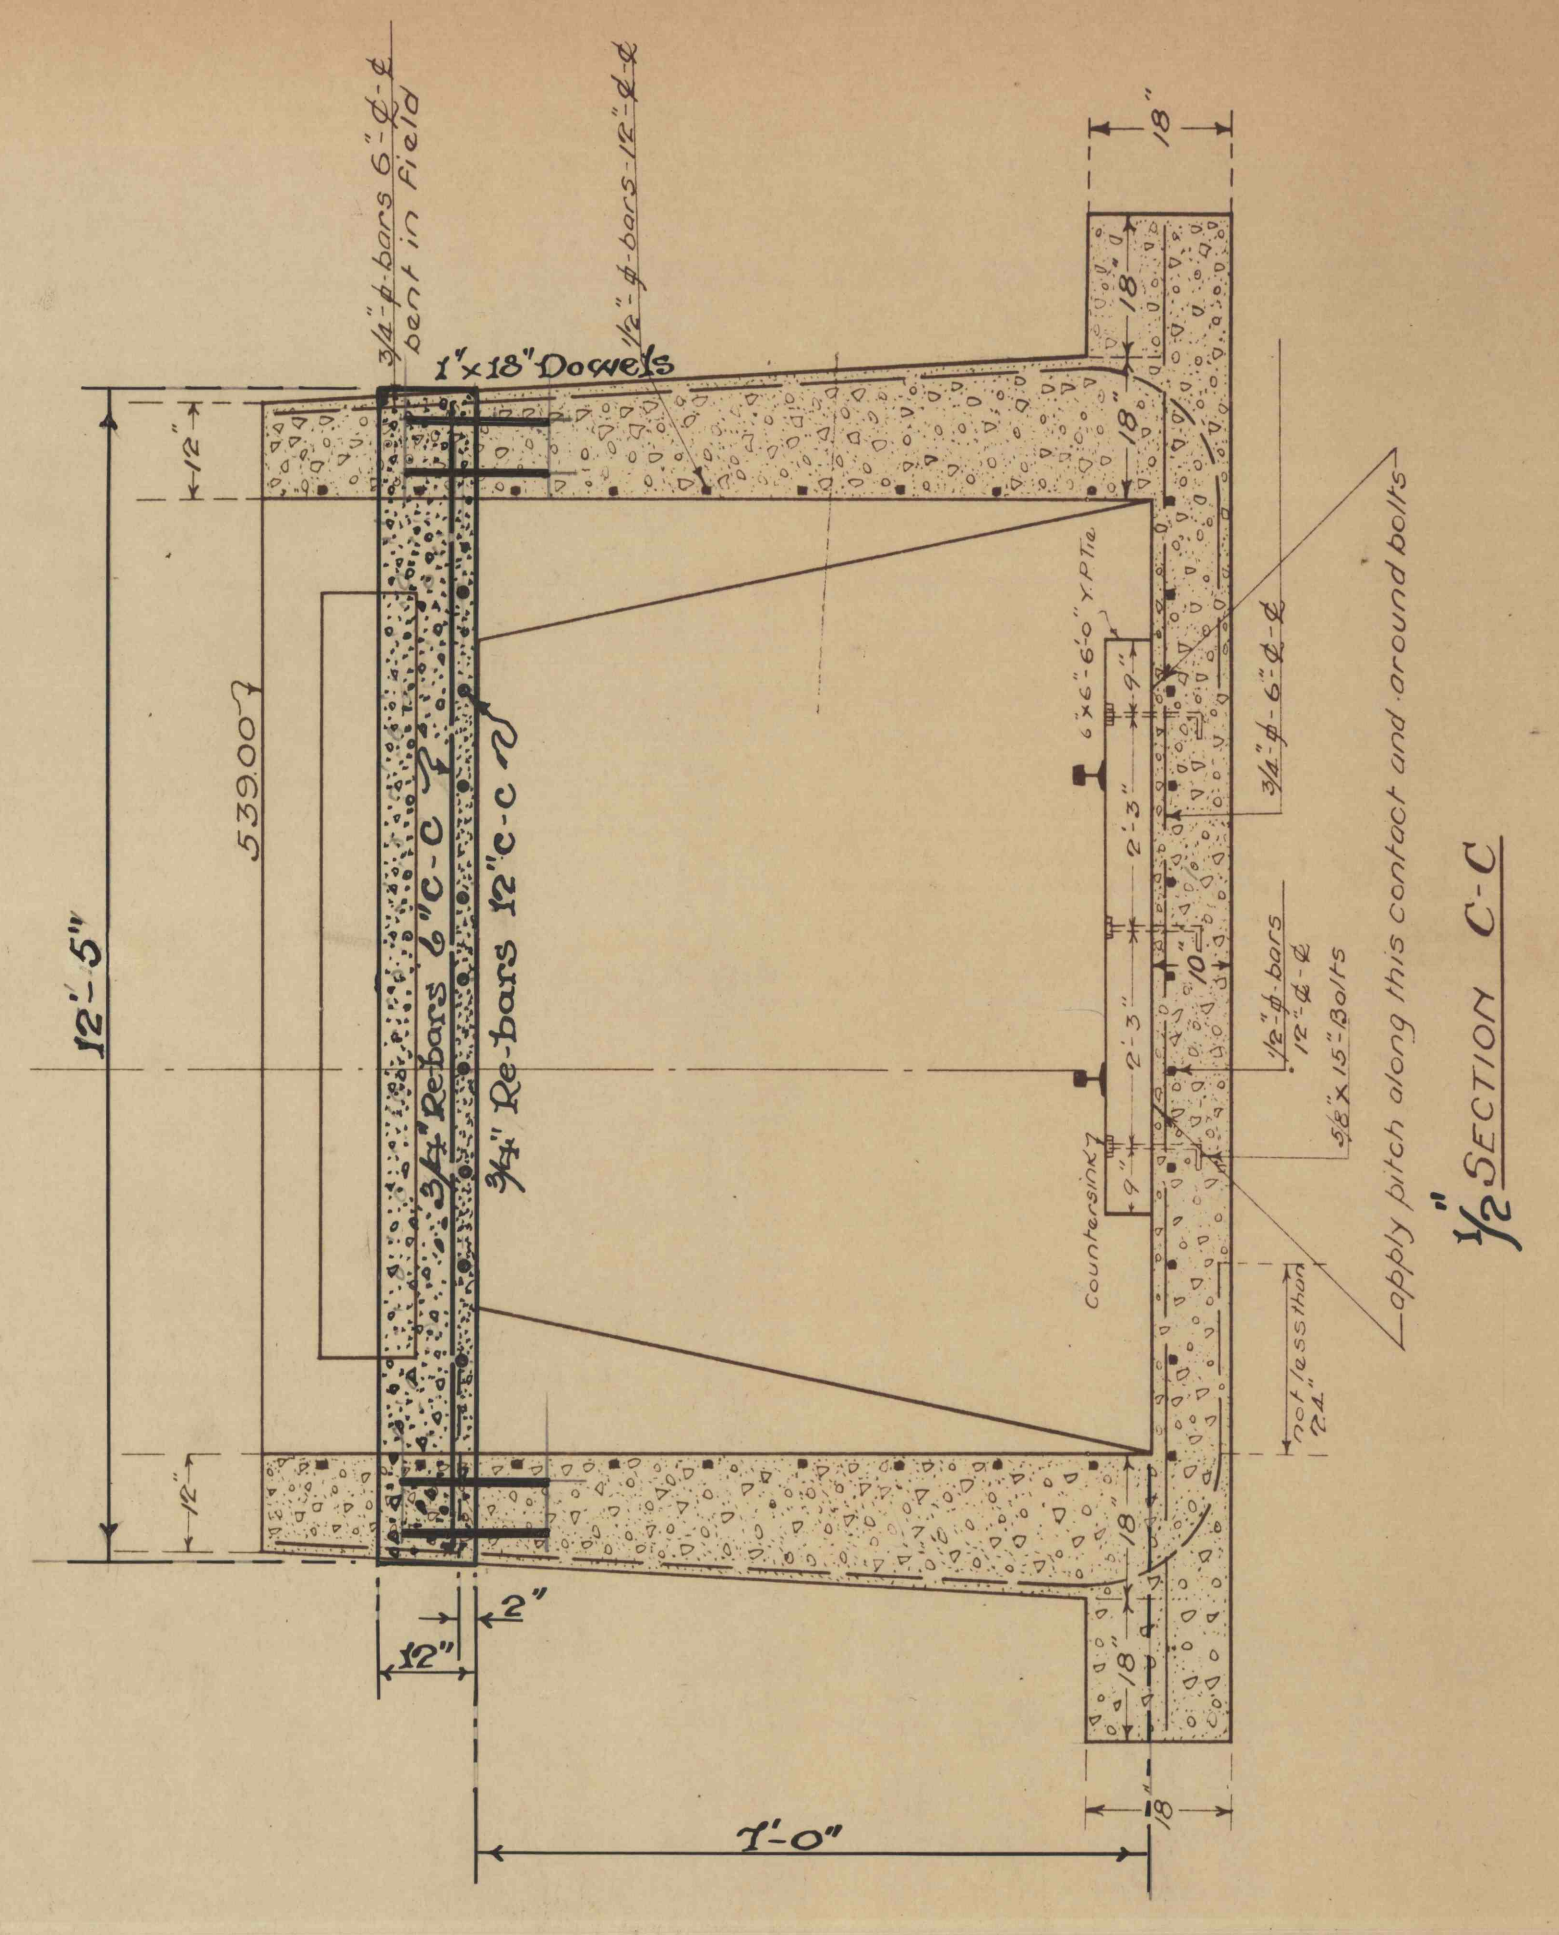

Nottingham Colliery
 Surface
 Proposed Concrete Covering, Safety
 Fence & Gate For Parrish Slope.
 Scales as Shown 6-13-49.
 Plan No 1

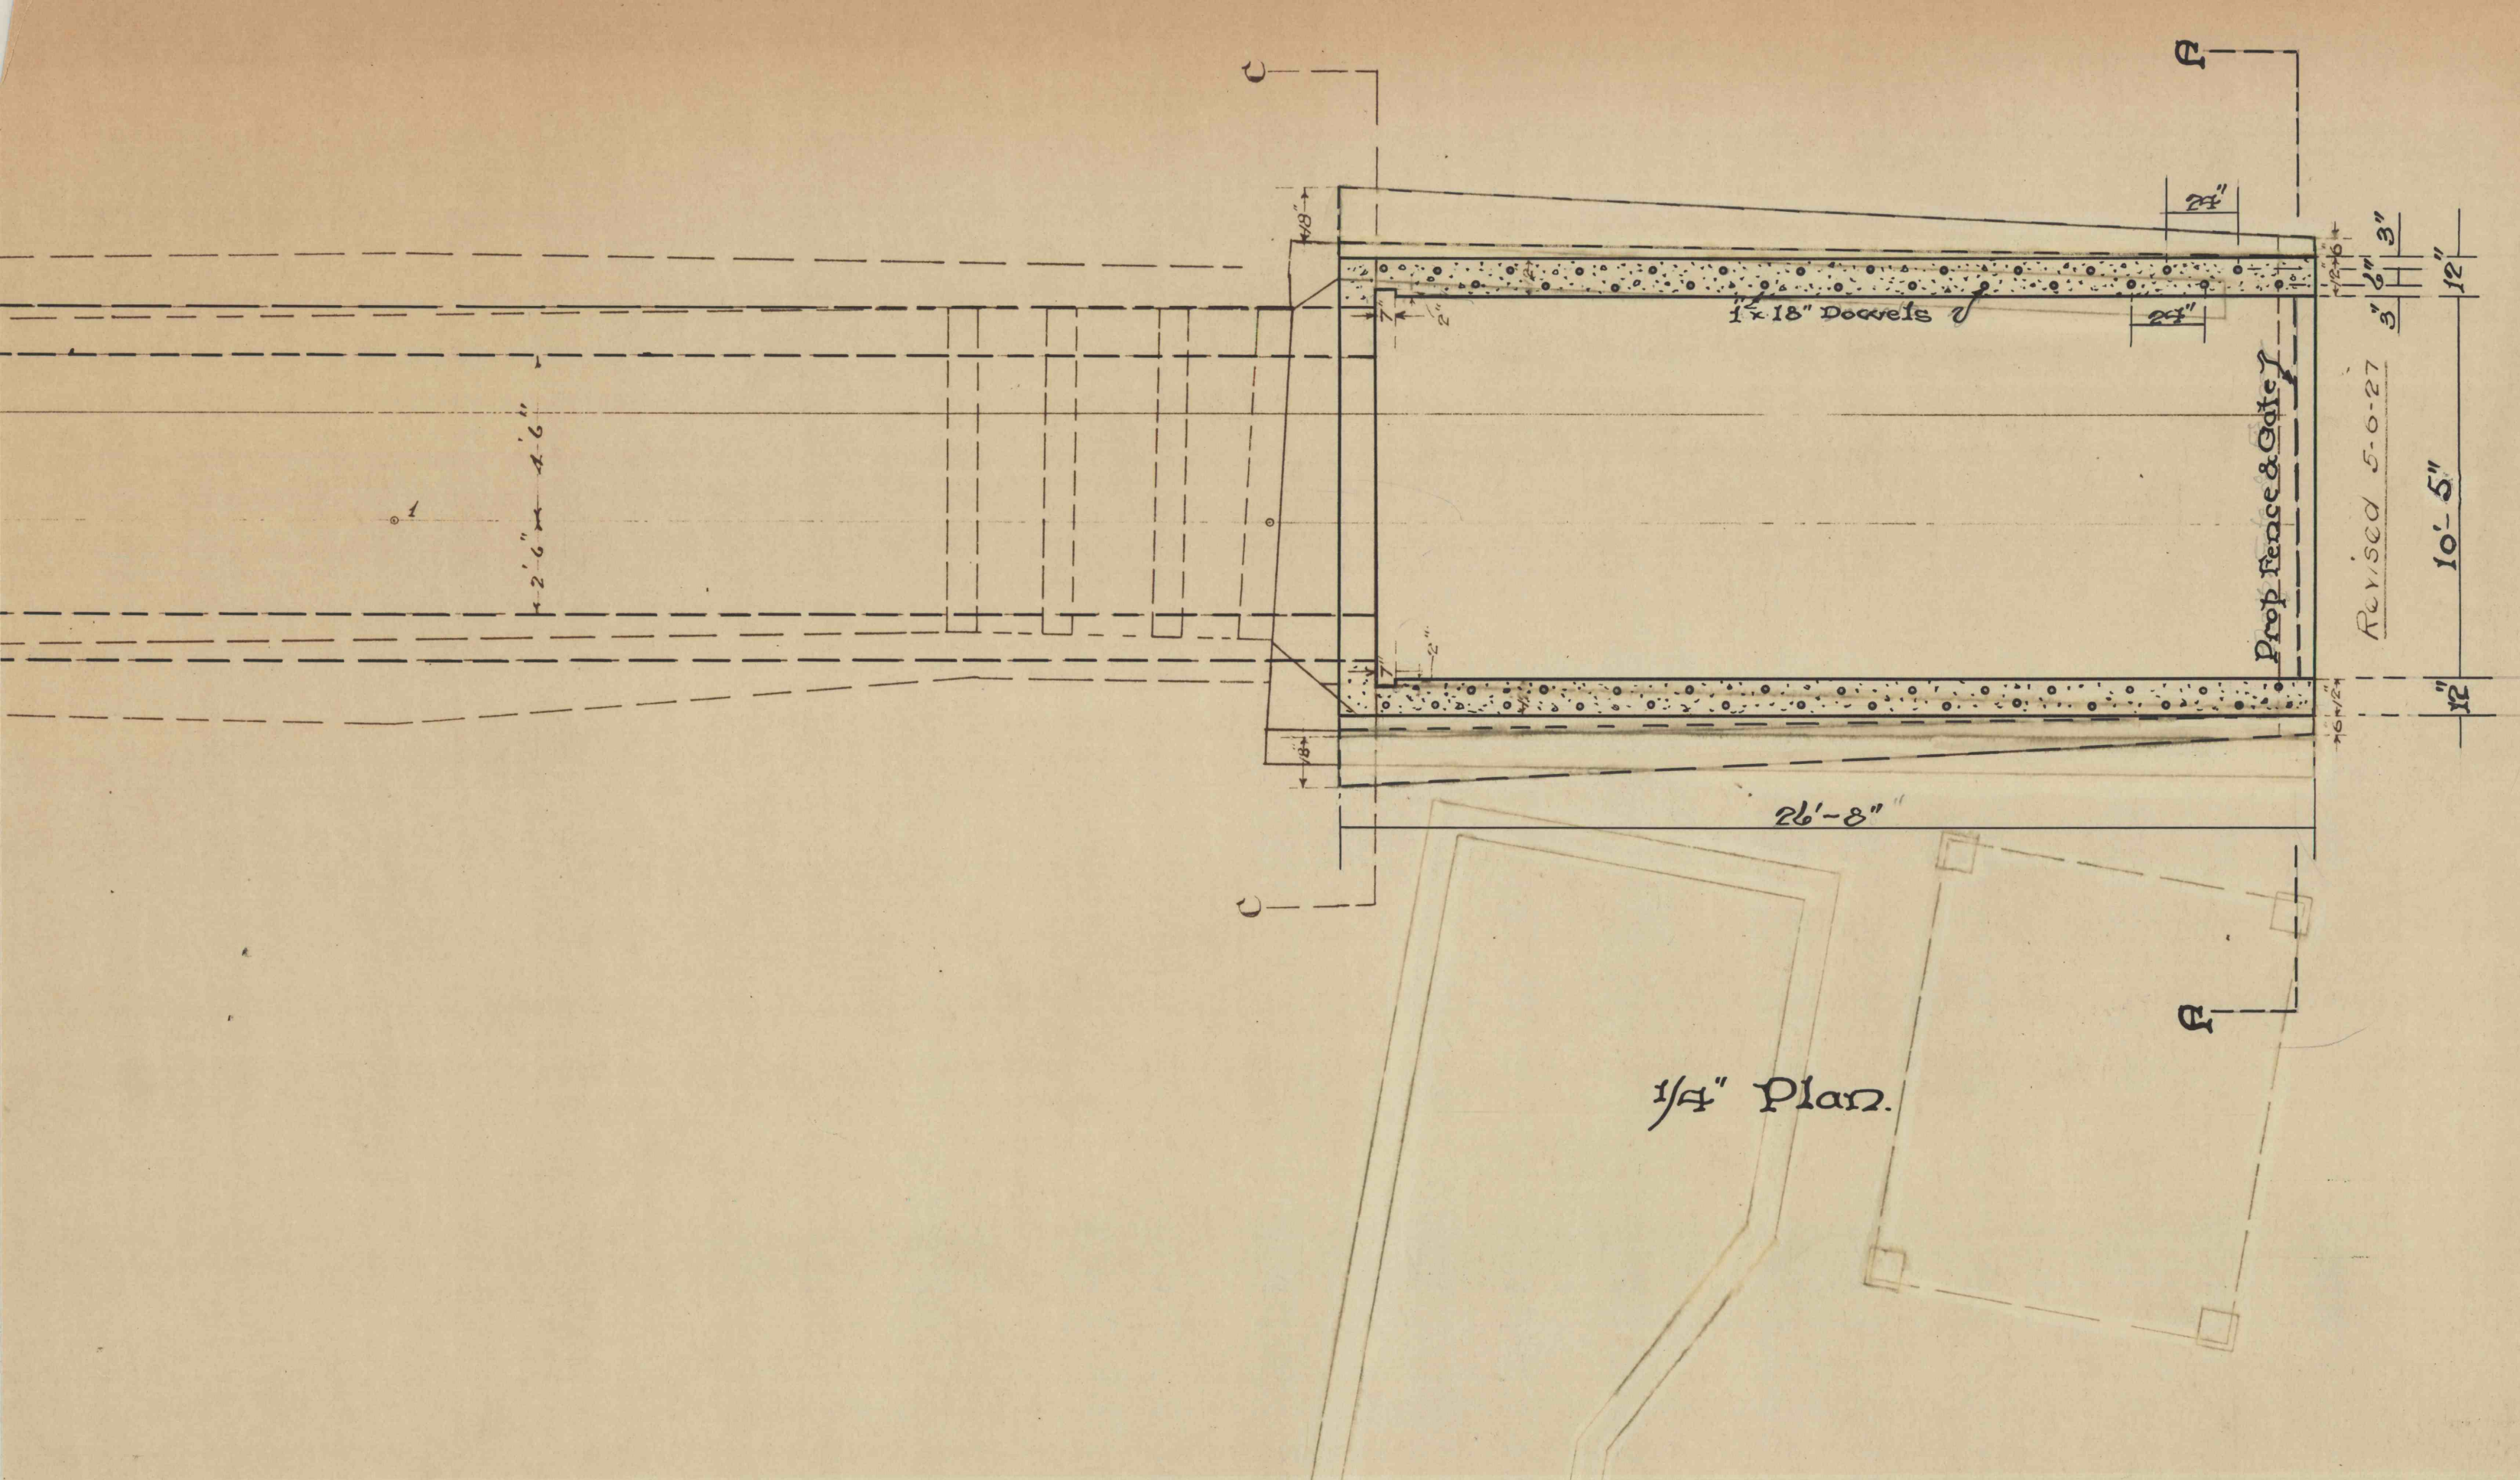

Section of end of East Wall

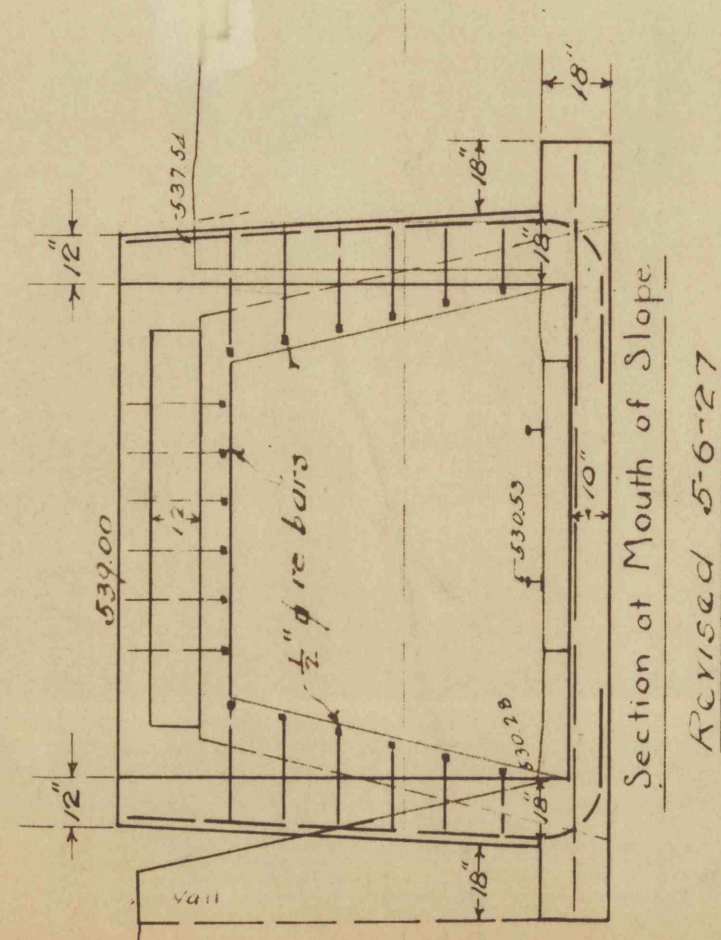