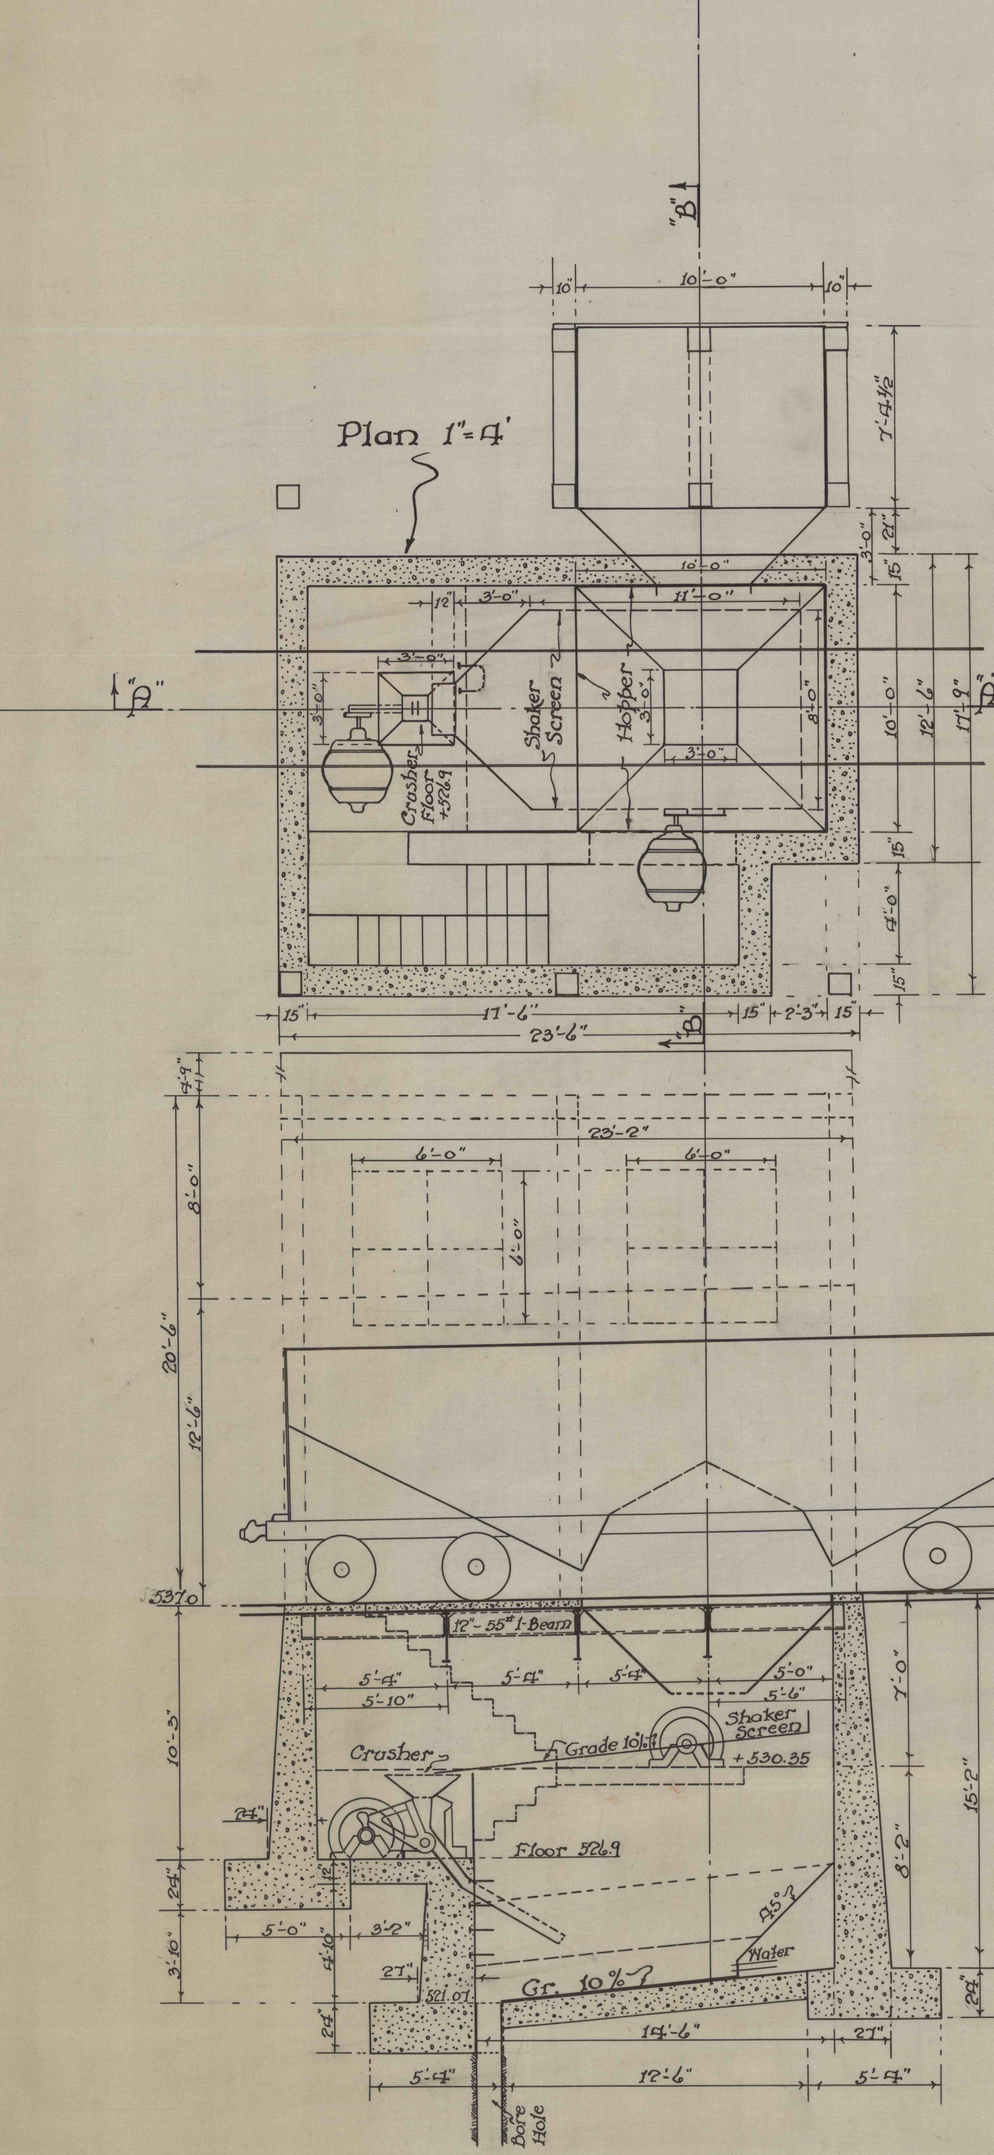

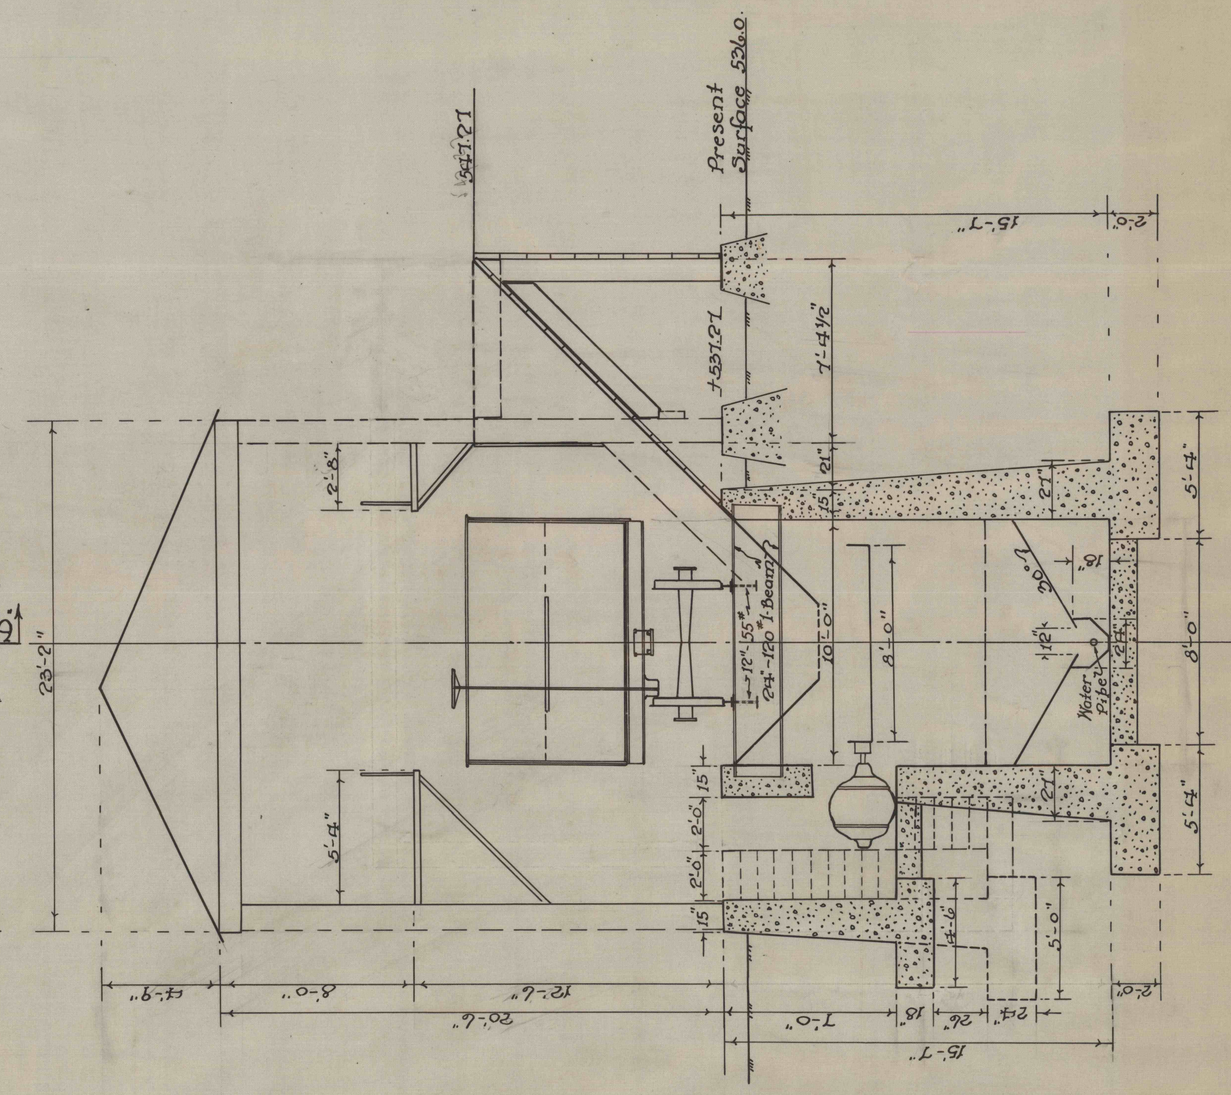

Section "B"-"B" Scale 1"=4'

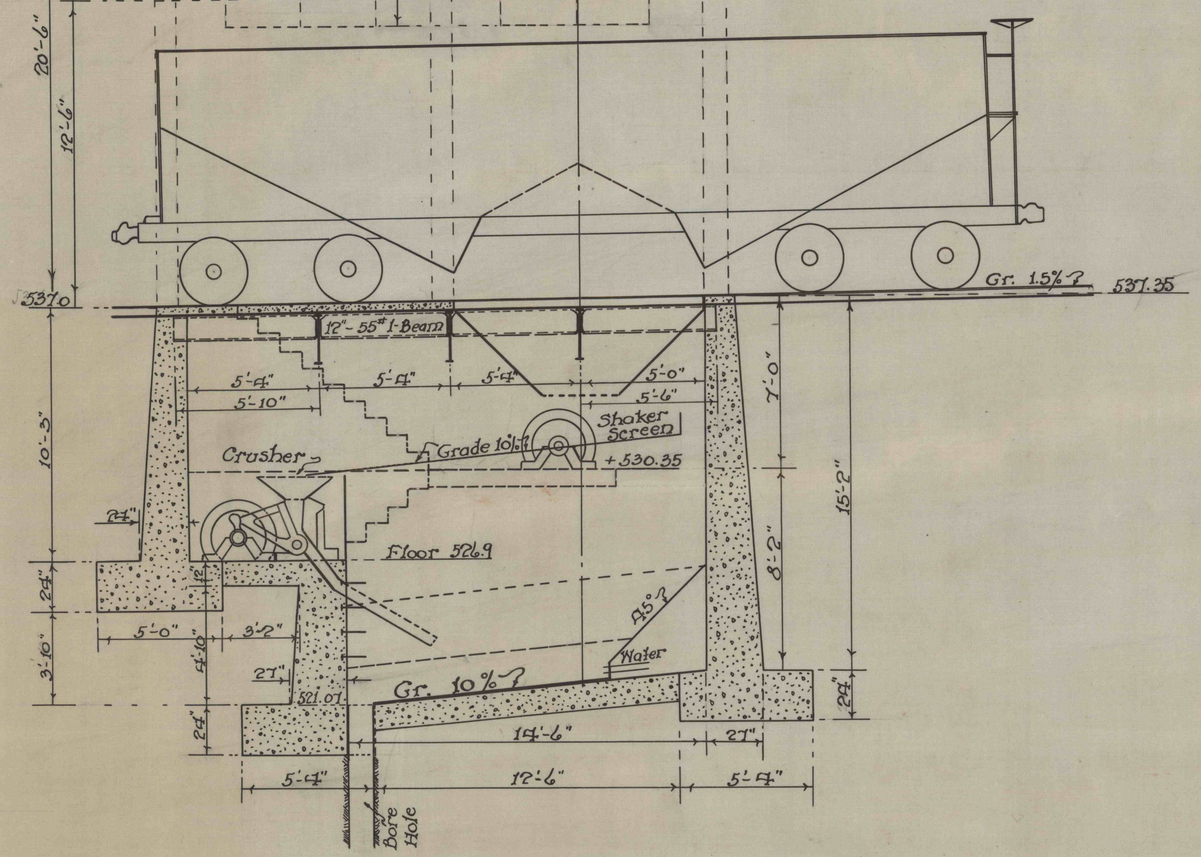

Section "A"-"A" Scale 1"=4'

NOTTINGHAM COLLIERY
SURFACE
BACK FILLING INSTALLATION NEAR WRIGHTS SHAFT.
SCALE 1"=4' FEB. 25, 1943.