# KINGSTON MINING CO.
## PLAN FOR CONCRETING No 1 SLOPE.

Scale { Plan & Profile 1" = 4'
Sections As Noted. } Oct. 1941.

110 Cu Yds Concrete

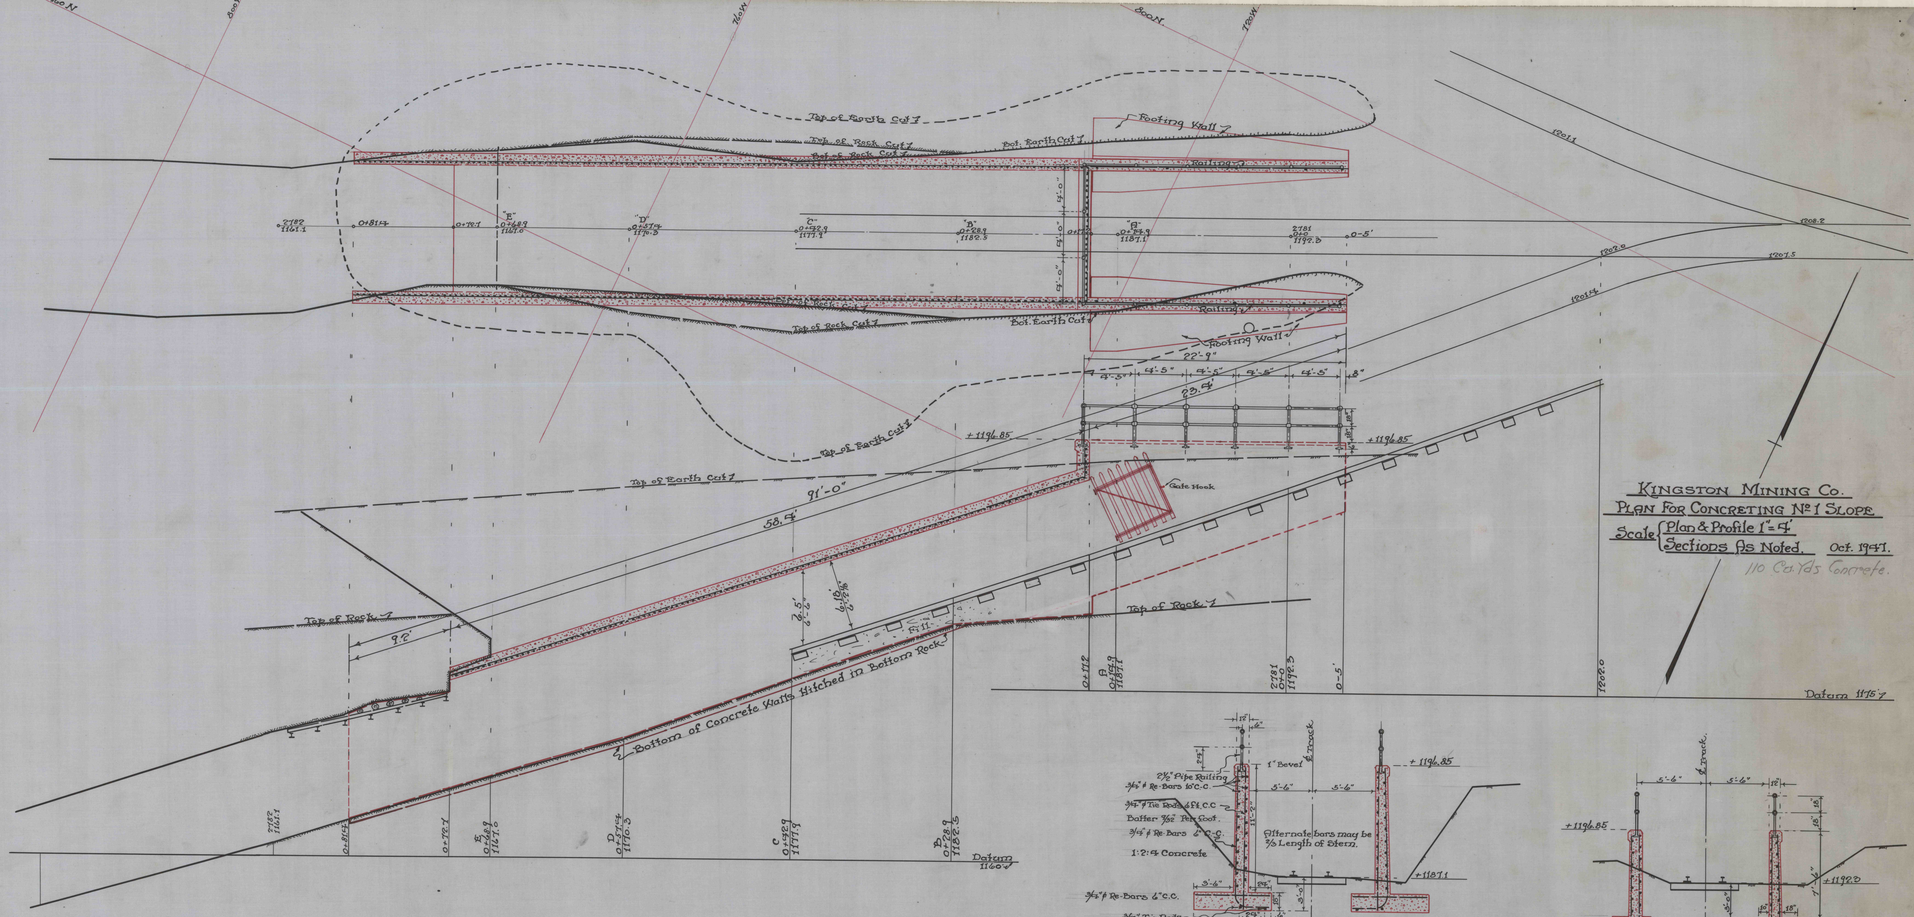


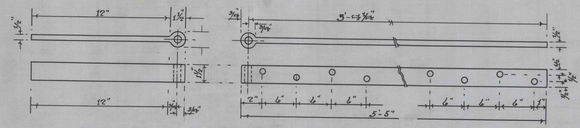


Detail of Gate Hinges Scale 1"=4"

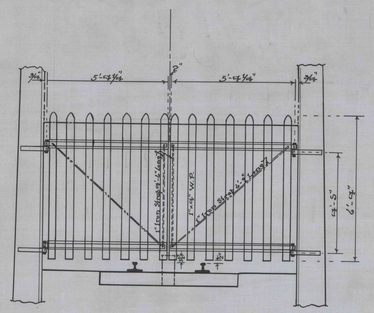


½" Detail of Gates.

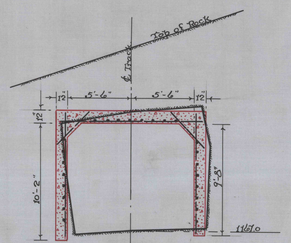


¼" Section "E" At 0+68.9

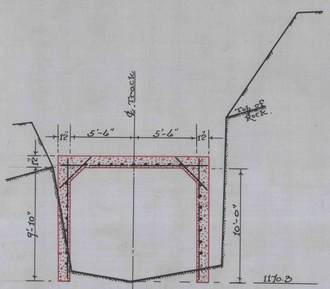


¼" Section "D" At 0+57.4

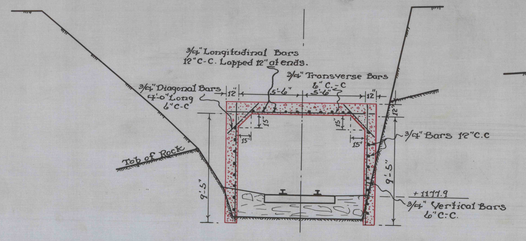


¼" Section "C" At 0+32.9

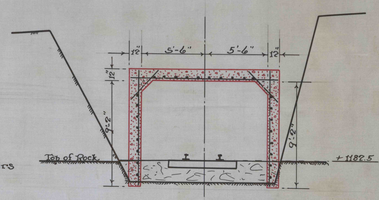


¼" Section "B" At 0+28.9'




¼" Section "A" At 0+14.9'

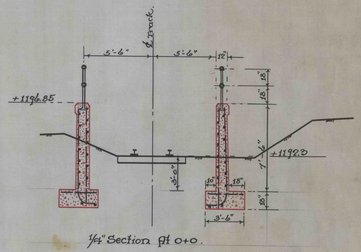


¼" Section At 0+0.