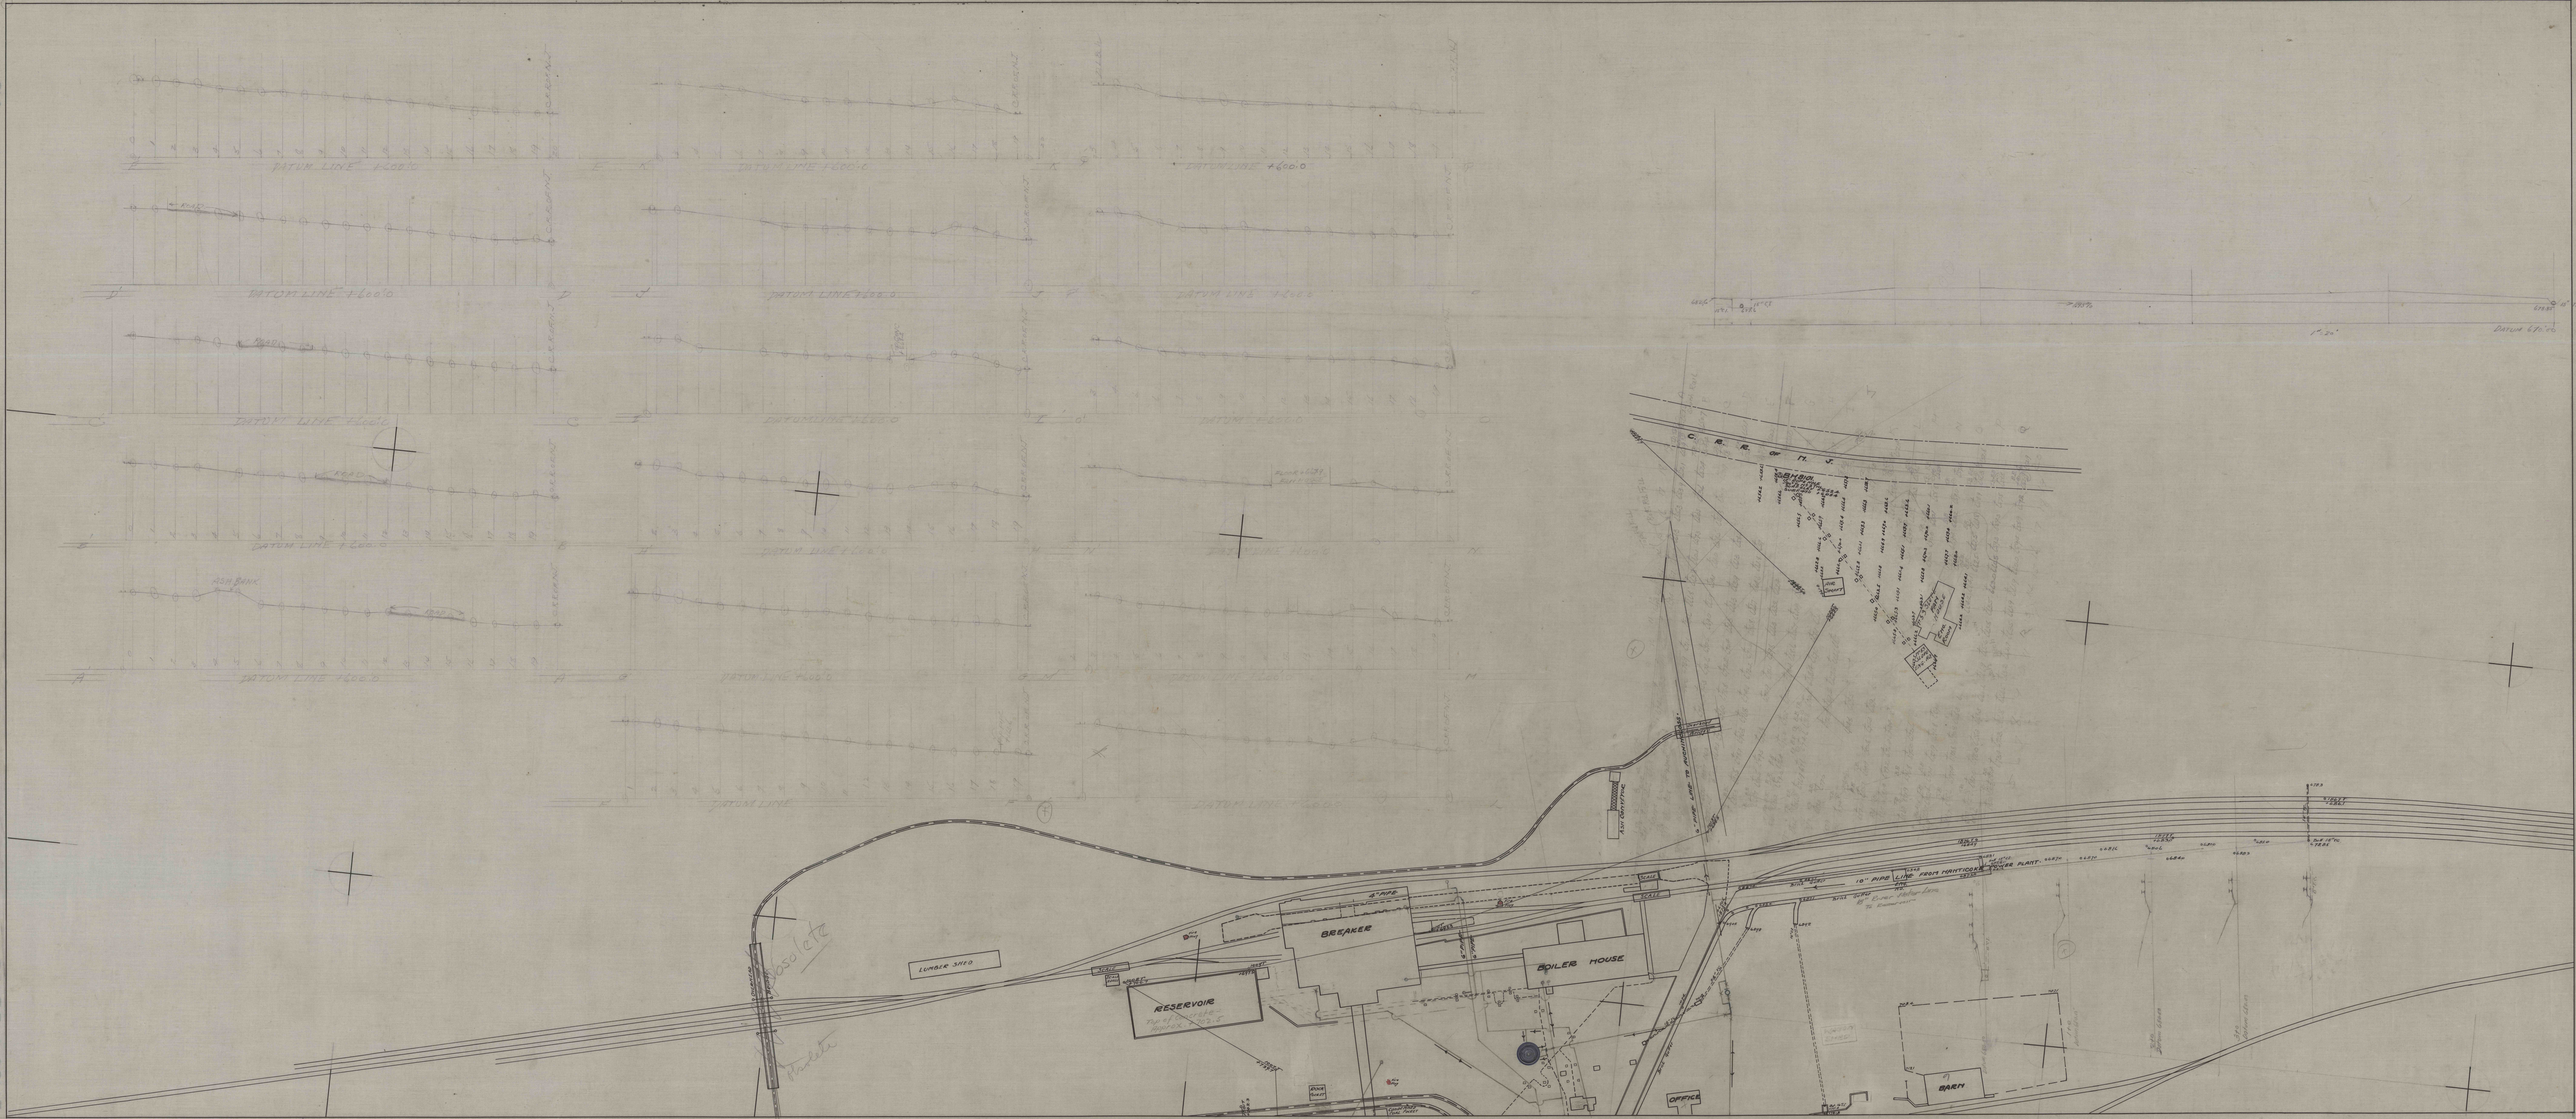

C.R.R. OF N.J.
DATUM LINE +600.0
E
E
K'
D'
D
J
J'
C'
C
I
I'
B'
B
H
H'
A'
A
G
G'
M
N
N'
L
ROAD
ASH BANK
TOP OF CONC. +668.2
FLOOR +667.9 FAN HOUSE
P.L.& W.
682.6
15" C.I.
677.6
15" C.I.
.95%
678.85
15" T.C.
DATUM 670.00
1" = 20'
C. R. R. OF N. J.
South Rail
BH 8101.
AIR SHAFT
Top of R.R. Fill
SLOPE FAN HOUSE
ENG. ROOM
SLOPE ENG. HO.
OVERHEAD BRIDGE
Obsolete
Obsolete
LUMBER SHED
SCALE
SCALE HOUSE
RESERVOIR
Top of Concrete Approx. +702.5
BREAKER
4" PIPE
6" PIPE
6" PIPE
BOILER HOUSE
SCALE
SCALE
Fire Plug
Fire Plug
Fire Plug
ROCK POCKET
CONDEMNED COAL POCKET
OFFICE
ASH CONVEYOR
Overhead Bridge
6" PIPE LINE TO AUCHINCLOSS
Brick Gutter
10" PIPE LINE FROM NANTICOKE POWER PLANT.
ENG. HO.
Brick Gutter
18" River Water Line To Reservoir
18" T.C.
24" T.C.
15" T.C.
Both 15" T.C. 678.85
WAGON SHED
BARN
703.4
707.1
712.1
1+0 Datum 680.00
2+0 Datum 680.00
3+0 Datum 680.00
Datum 680.00