A-21

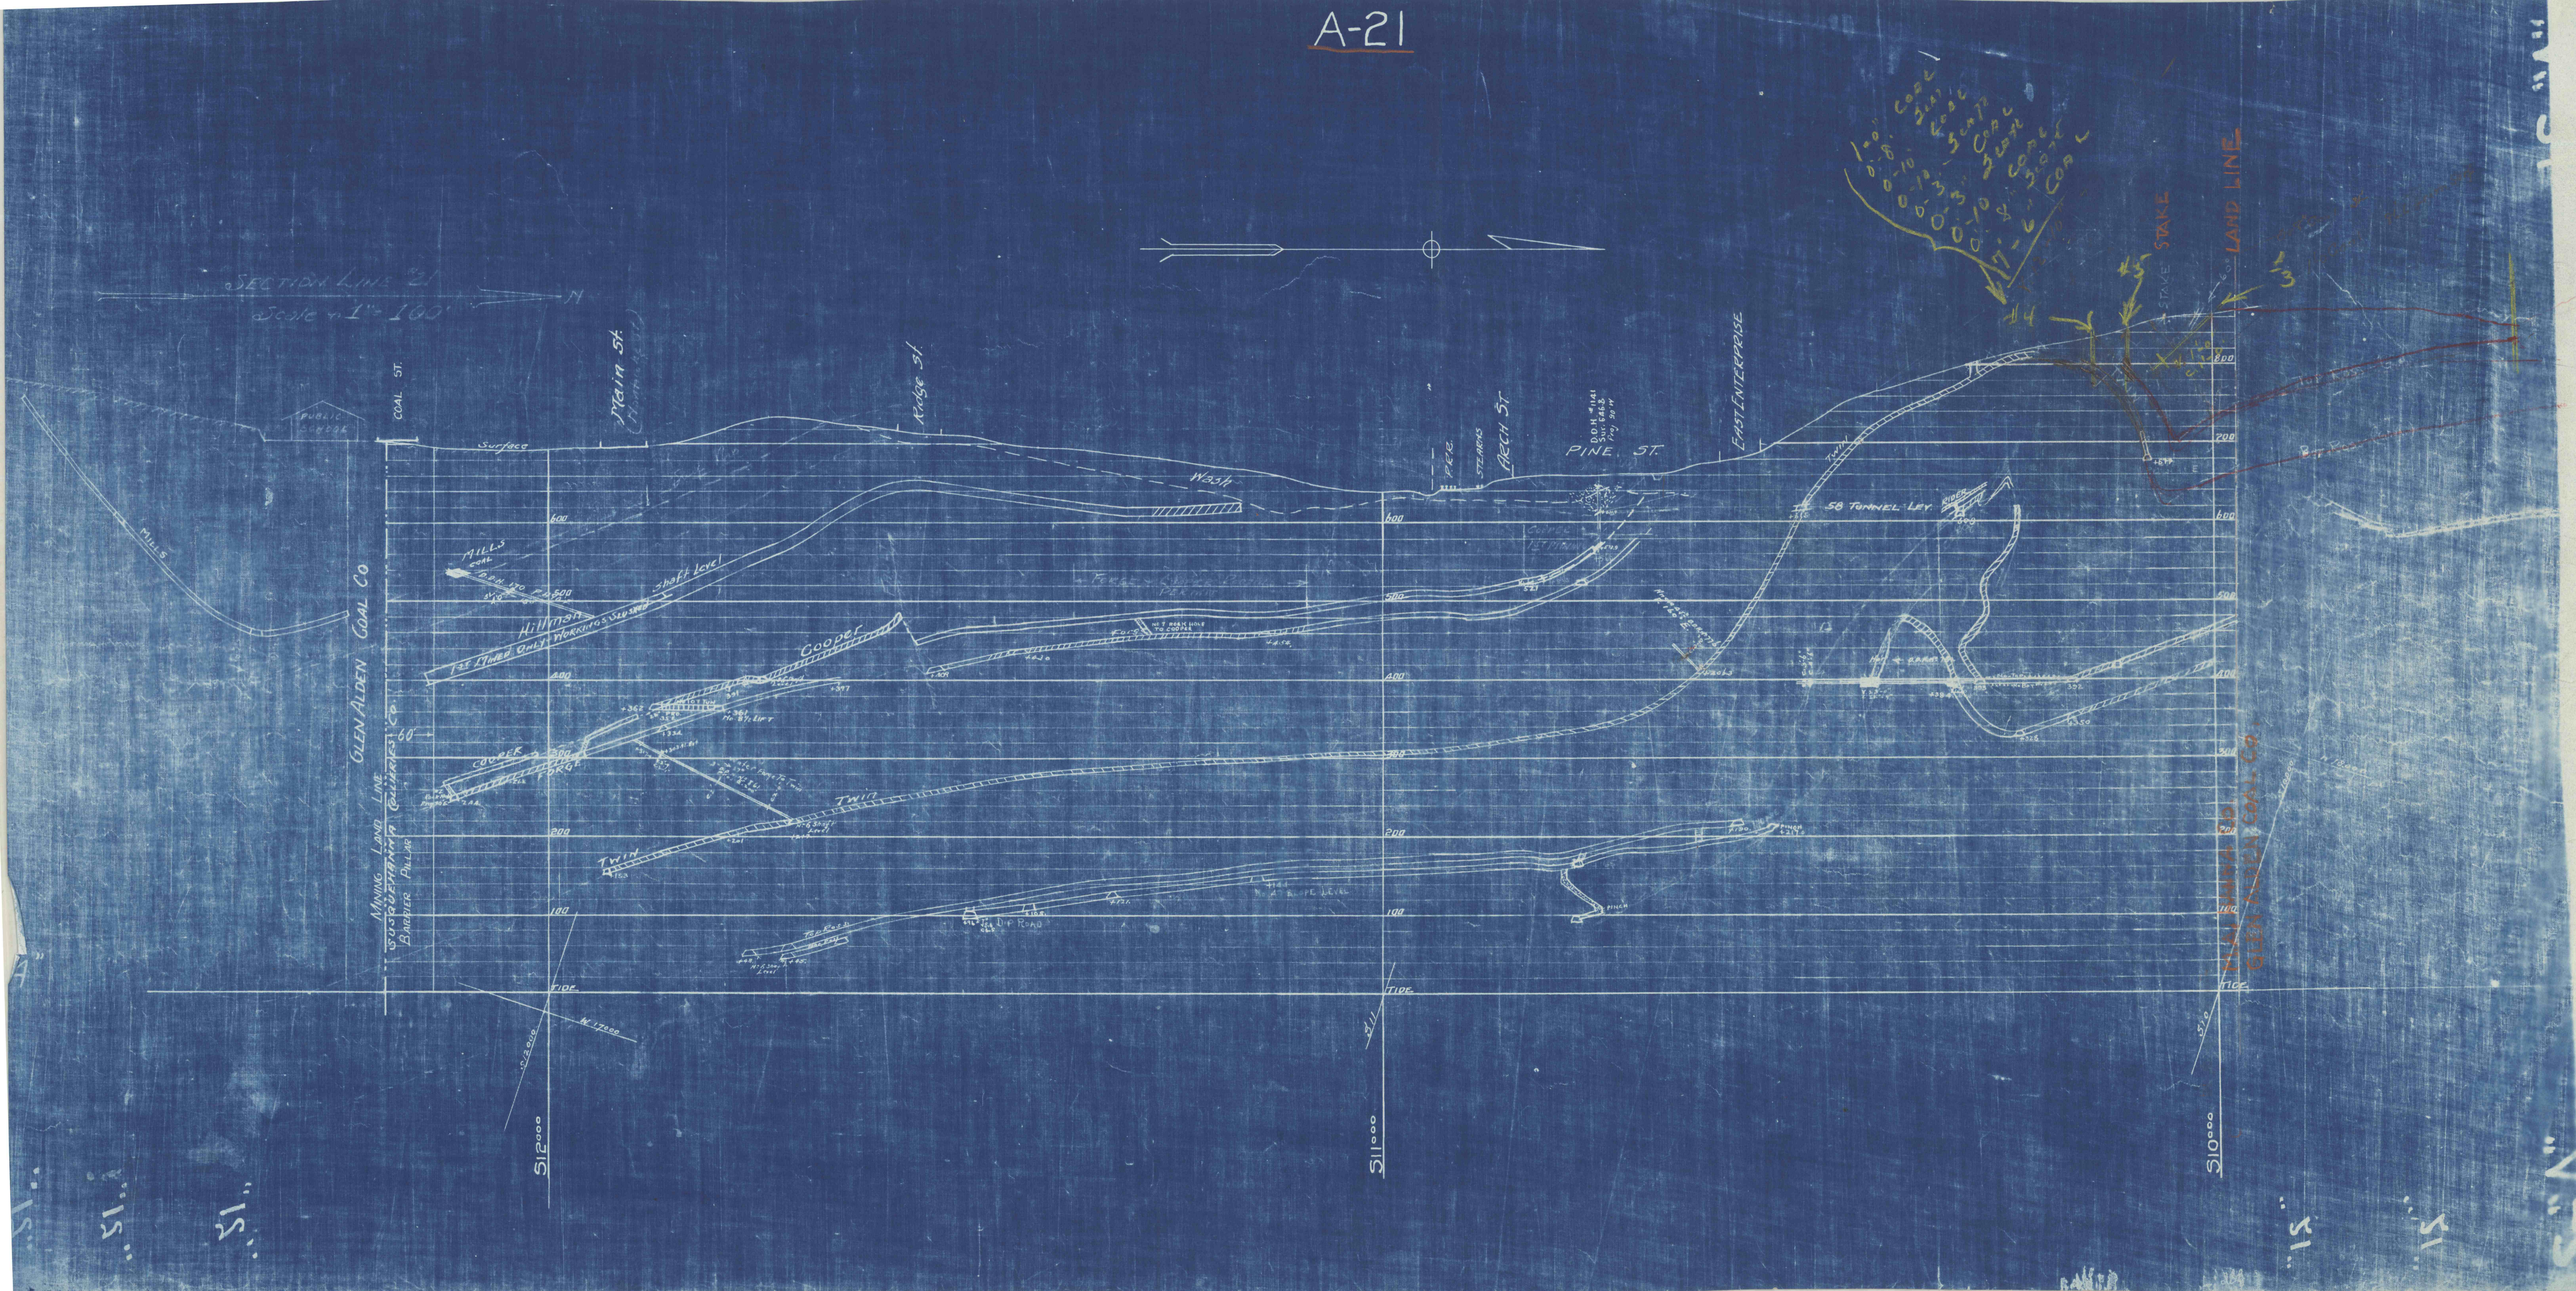
SECTION LINE 21
Scale = 1" = 100'
N
COAL ST.
Main St.
Ridge St.
Surface
West
PEKE
STEPHENS
FRECH ST.
PINE ST.
EAST ENTERPRISE
LAND LINE
STAKE
58 TUNNEL LEV.
Mills
Hillman
Cooper
Twin
Shaft level
GLEN ALDEN COAL CO
MINING LAND LINE
BARRIER PILLAR
TIDE
S12000
S11000
S10000