MINERAL SPRING COLLIERY
PLAN AND SECTION
OF
NO2 SLOPE EXTENSION
FROM
LOWER BALTIMORE TO SKIDMORE VEIN
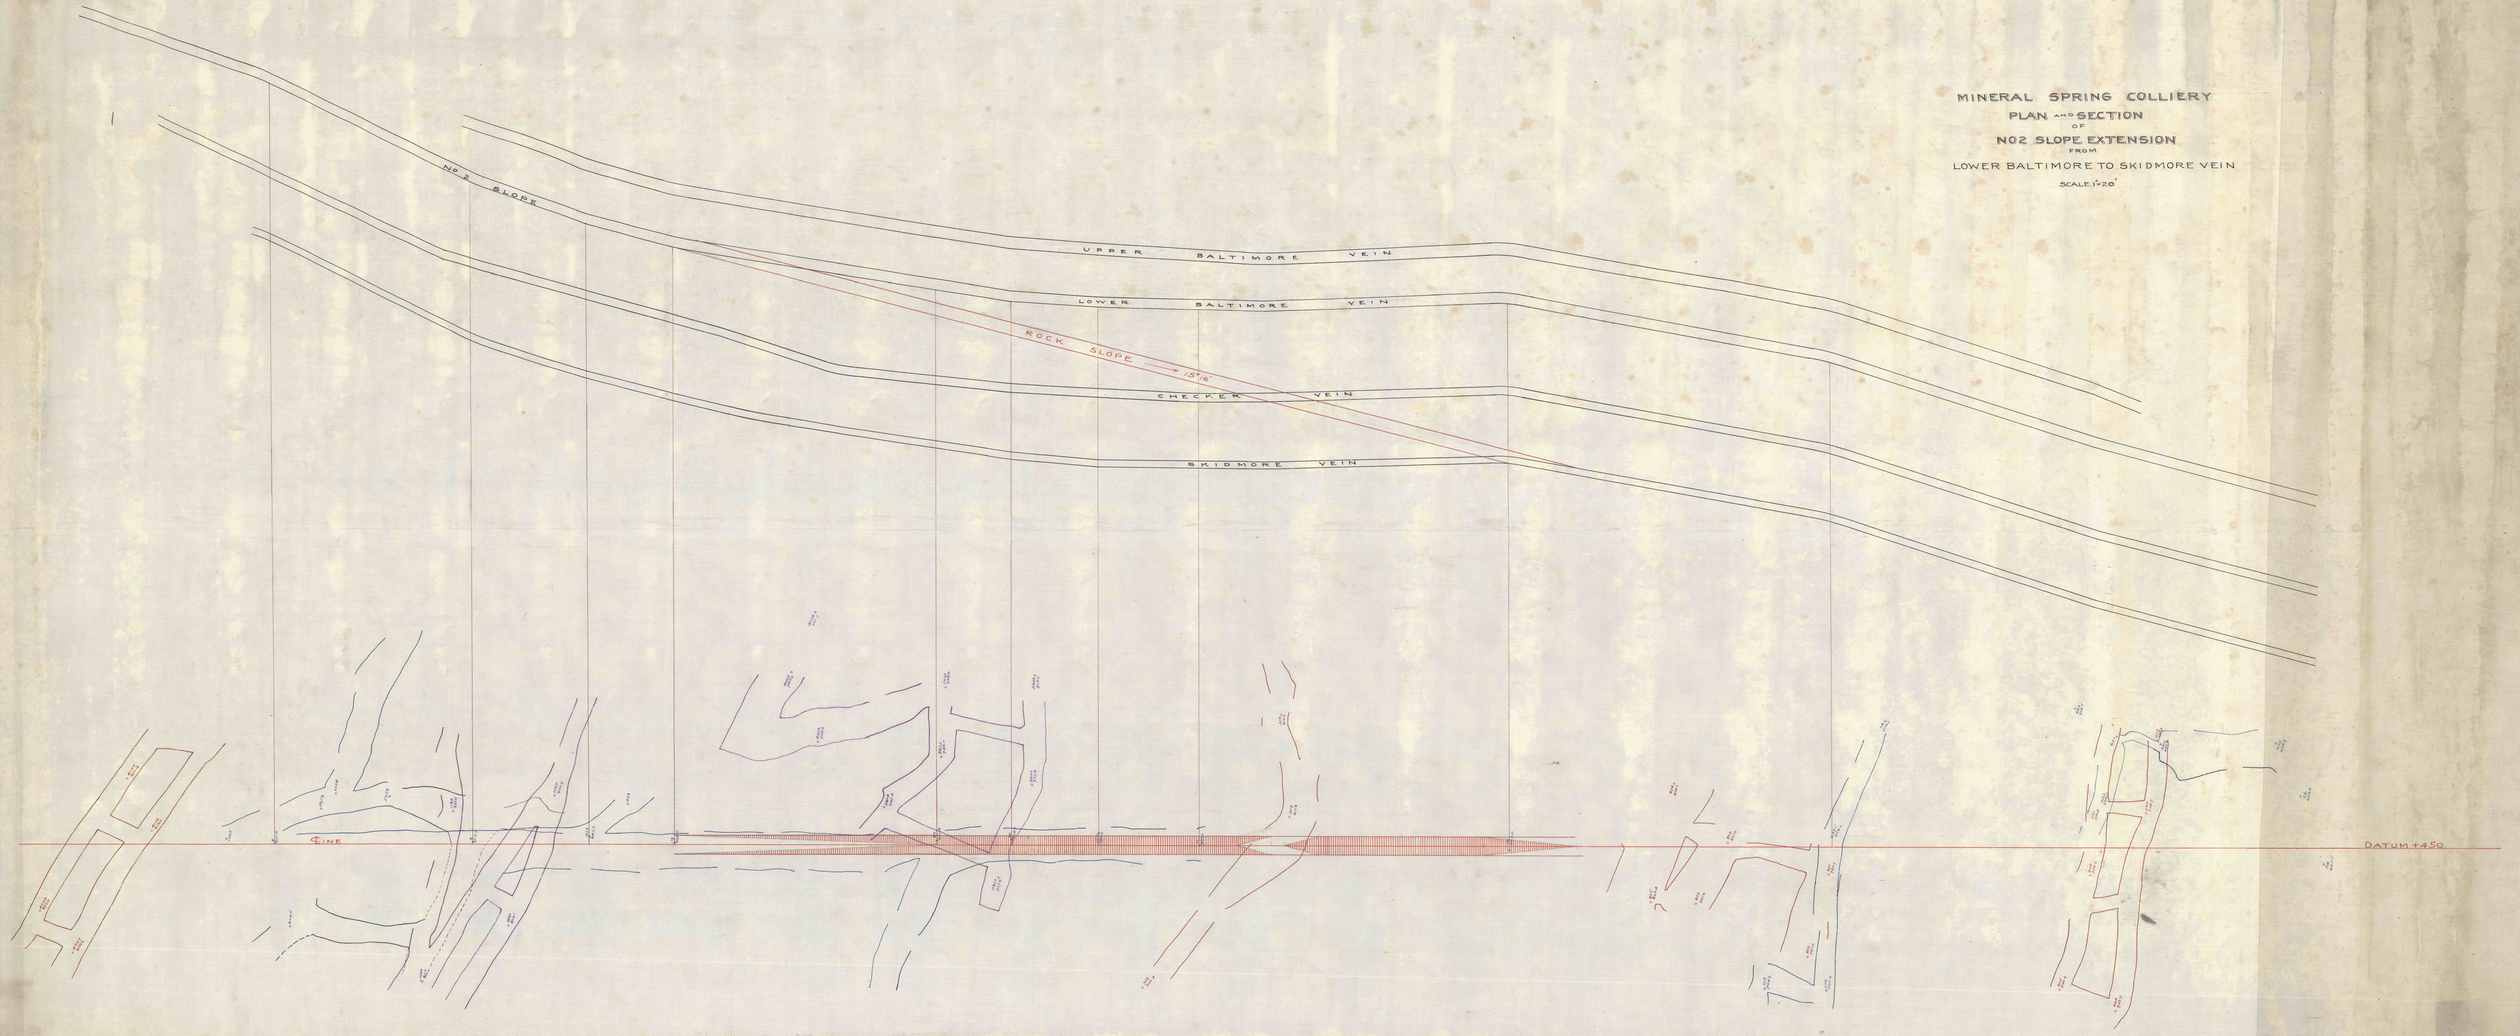
SCALE 1"=20'