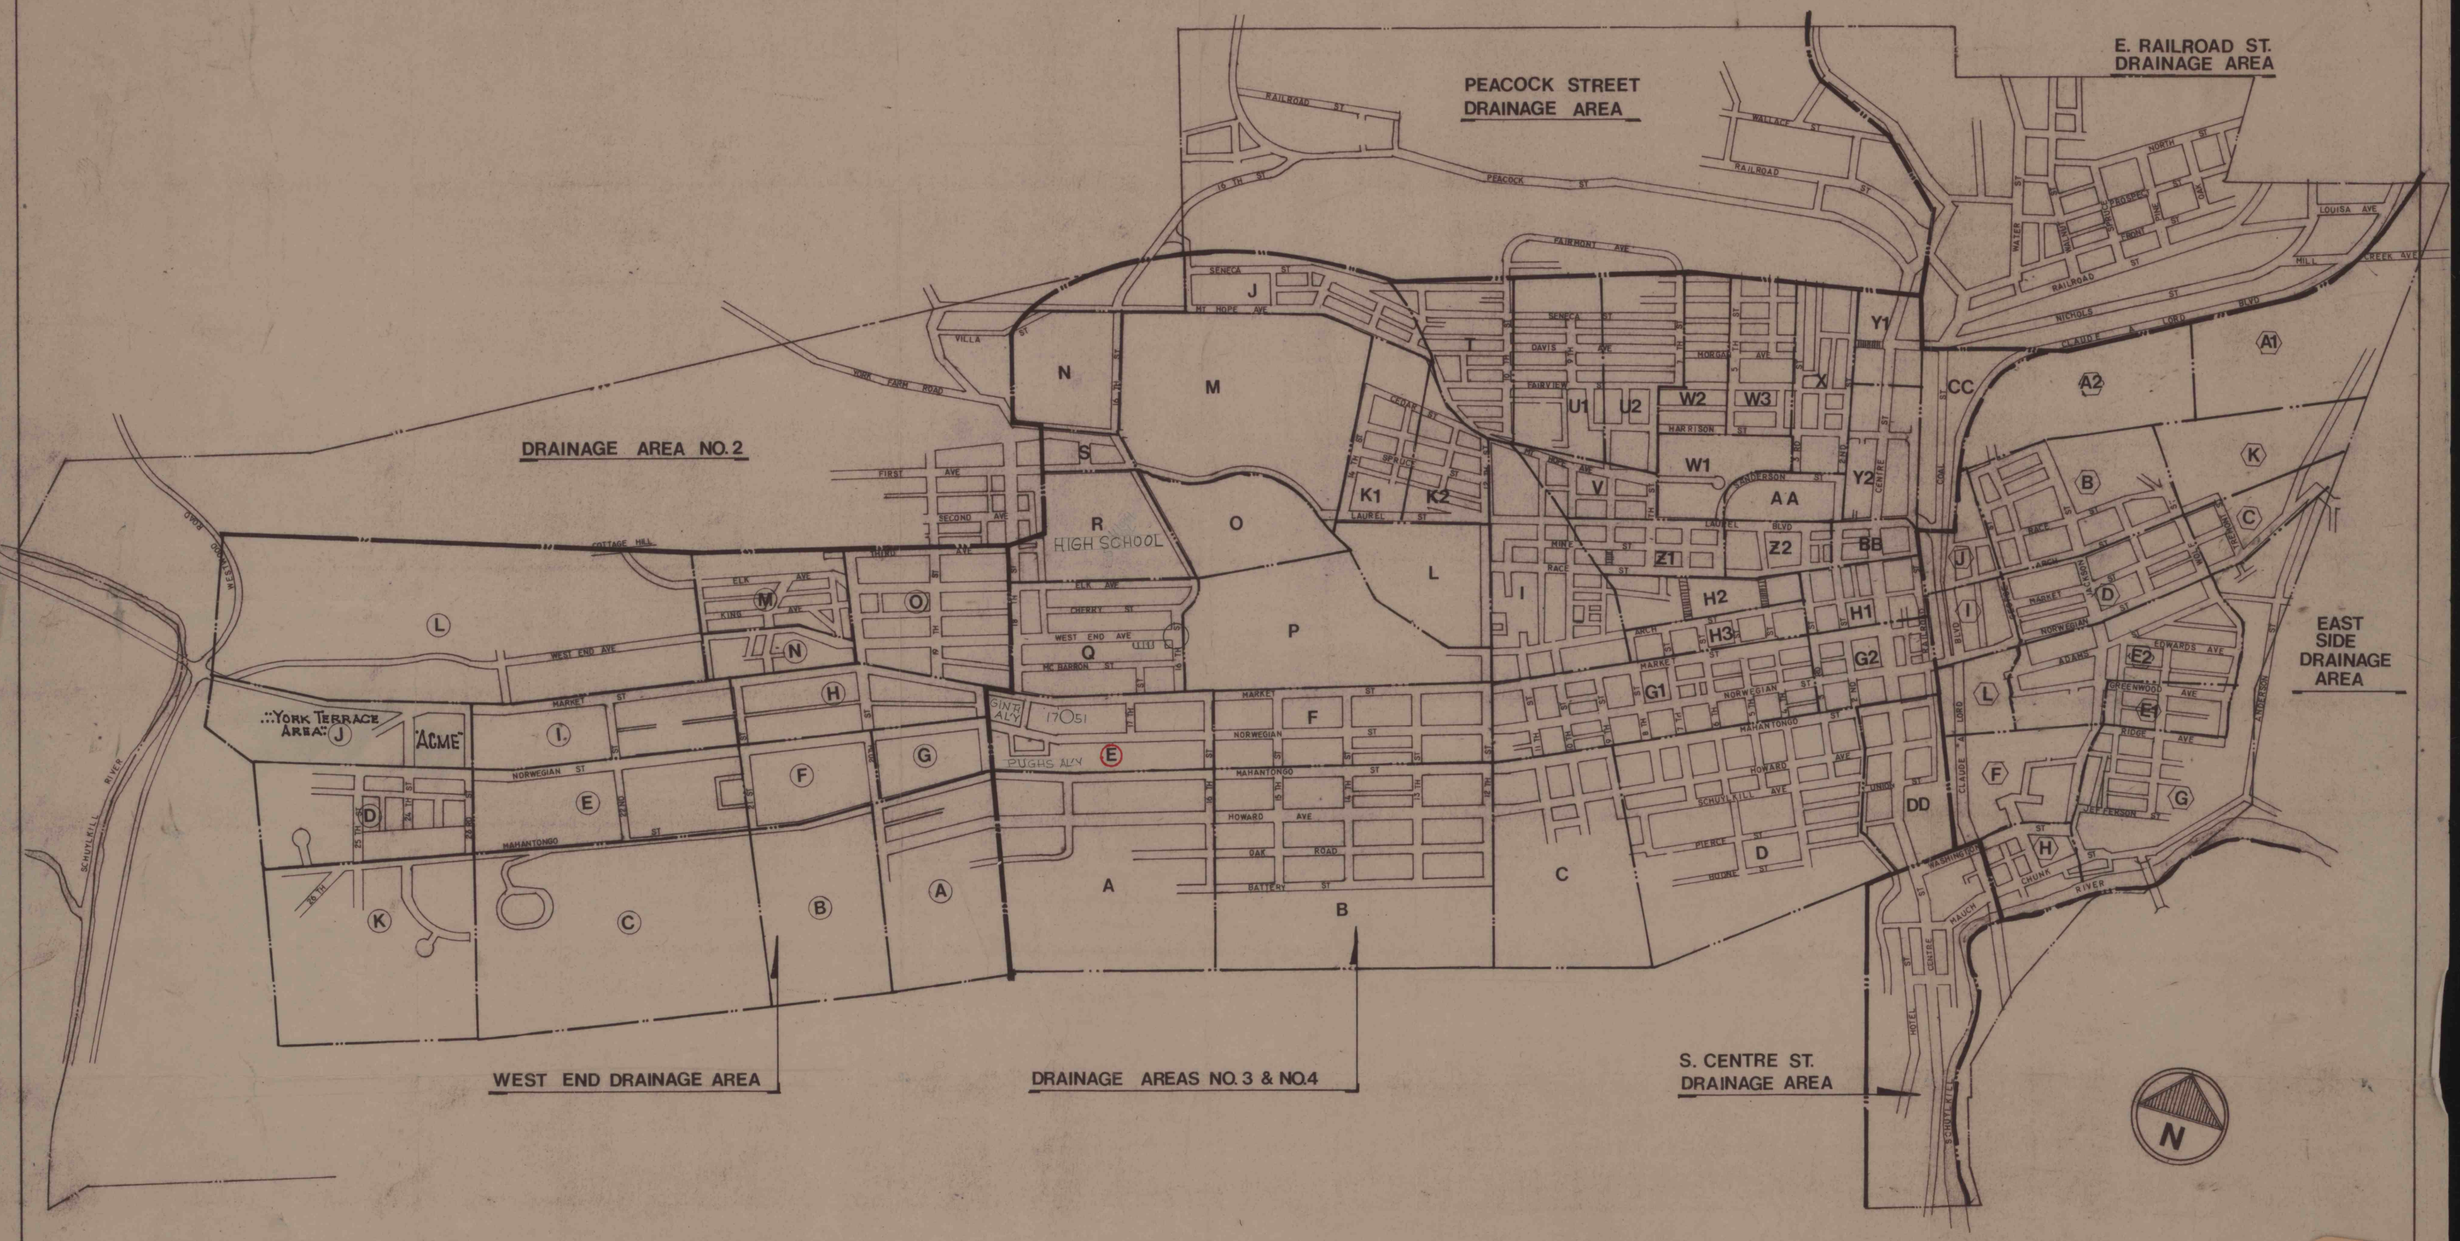

CITY OF POTTSVILLE

Storm Drainage Feasibility Study

Drainage Areas

PROJ. NO. · 78-49
DATE · 5-10-79
SCALE · 1" = 500'

Graphic Scale

0 200 400 1000 1500 2000 3000

CHARLES H. QUANDEL ASSOCIATES, INC.
401 NORTH CENTRE ST. POTTSVILLE, PA.