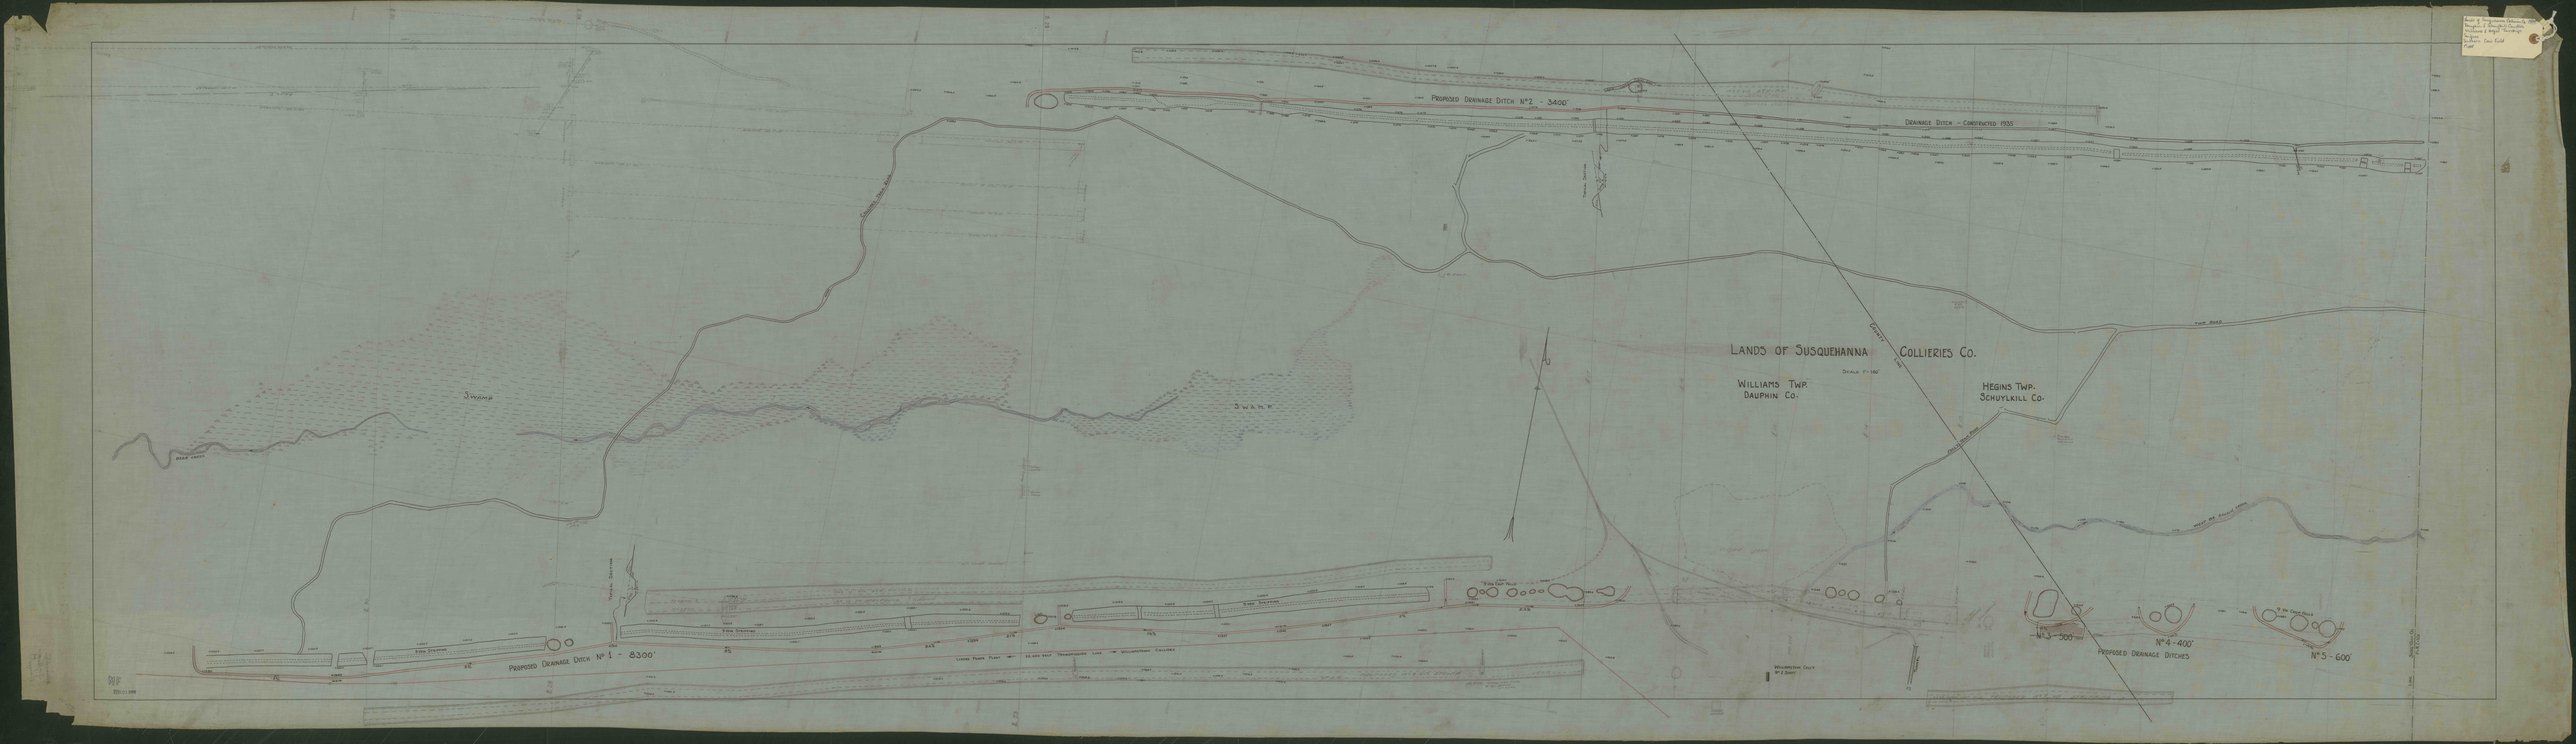

PROPOSED DRAINAGE DITCH N°2 - 3400'
DRAINAGE DITCH - CONSTRUCTED 1935
SWAMP
SWAMP
LANDS OF SUSQUEHANNA COLLIERIES CO.
SCALE 1"=100'
WILLIAMS TWP.
DAUPHIN CO.
HEGINS TWP.
SCHUYLKILL CO.
PROPOSED DRAINAGE DITCH N° 1 - 8300'
N°3 - 500'
N°4 - 400'
PROPOSED DRAINAGE DITCHES
N°5 - 600'