No. 1-F7

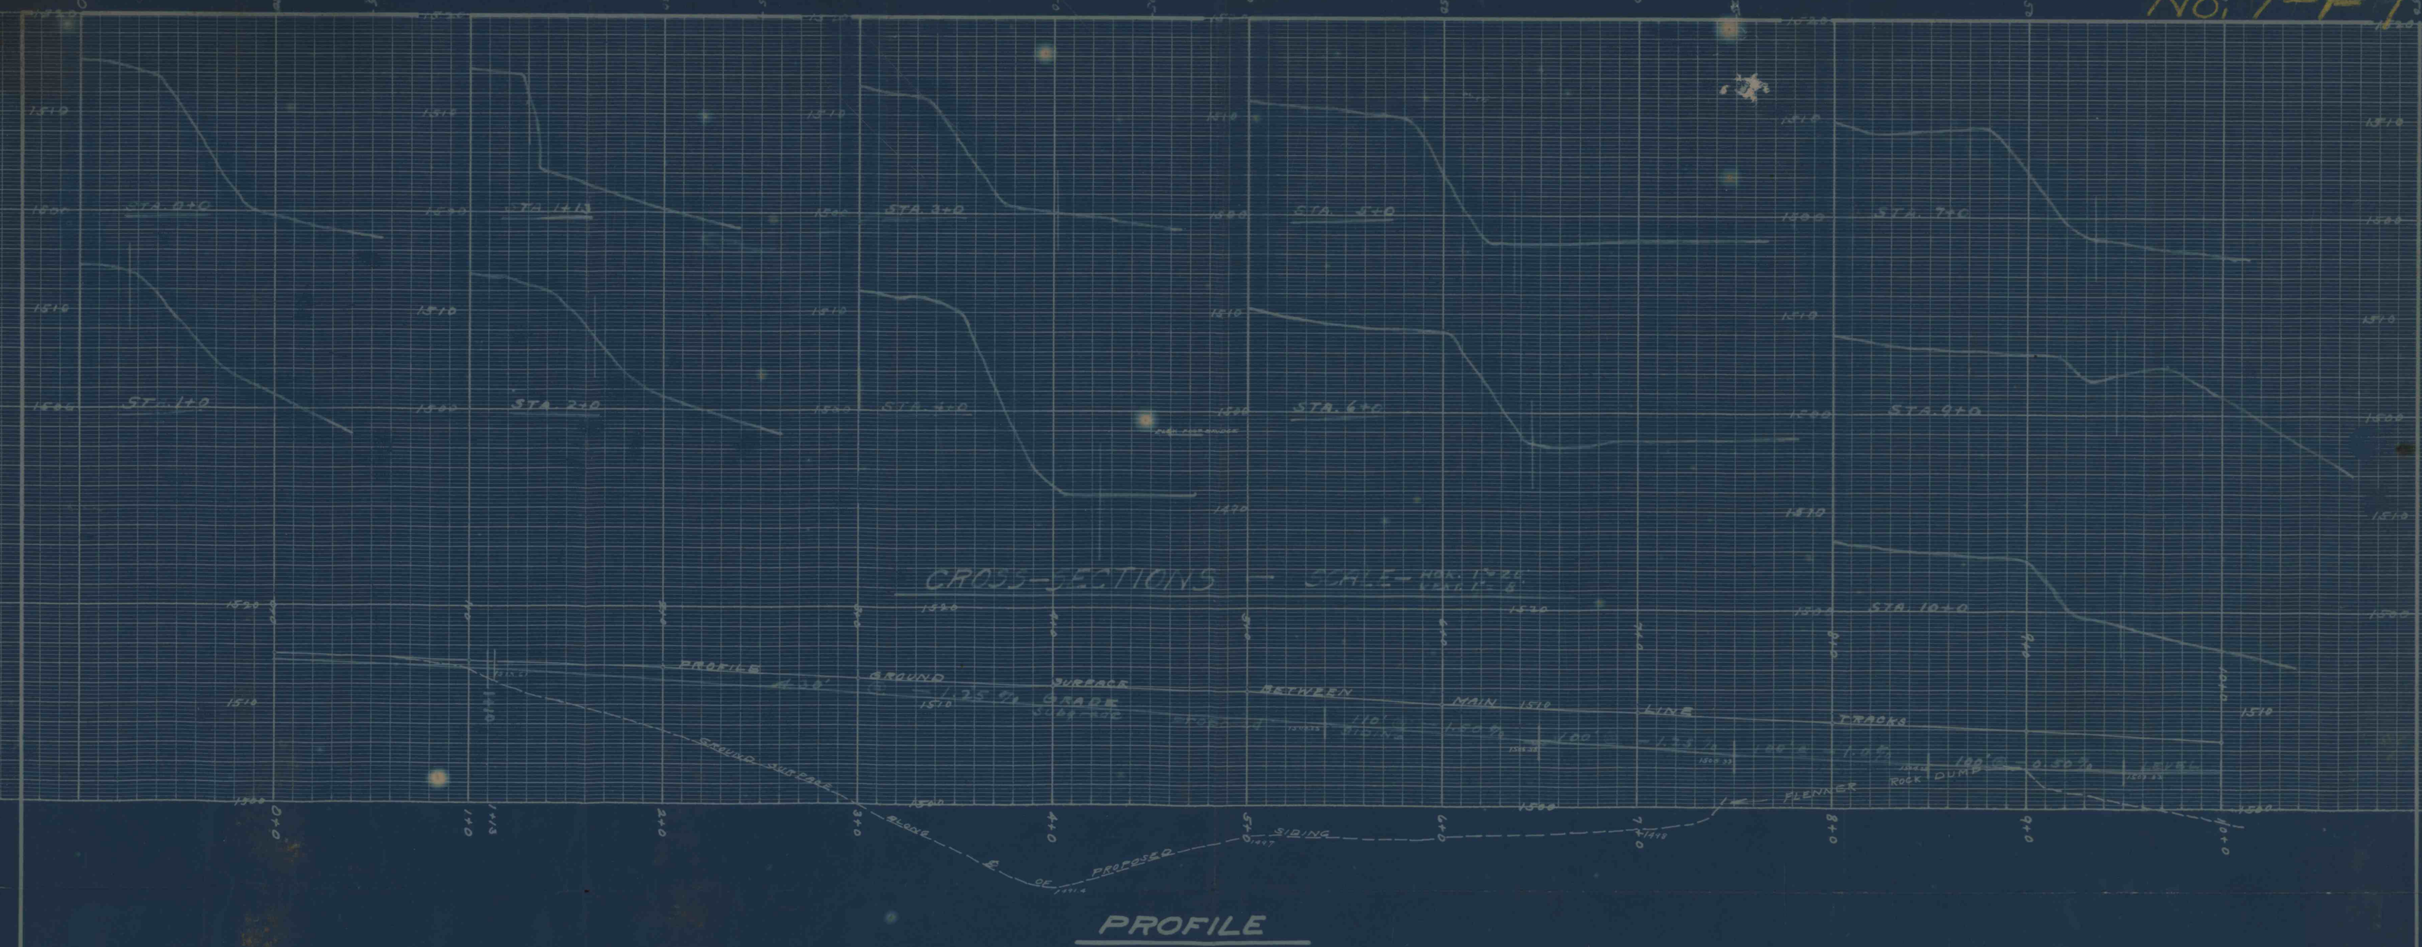

MAP SHOWING

PLAN and PROFILE FOR PROPOSED SIDING

SOUTH FORK BITUMINOUS COAL CO.

SOUTH FORK PA.

SEPT. 22, 1920 SCALE: HOR. 1" = 40' VERT. 1" = 8'

FETTERMAN ENG. CO.

3304-G-189