
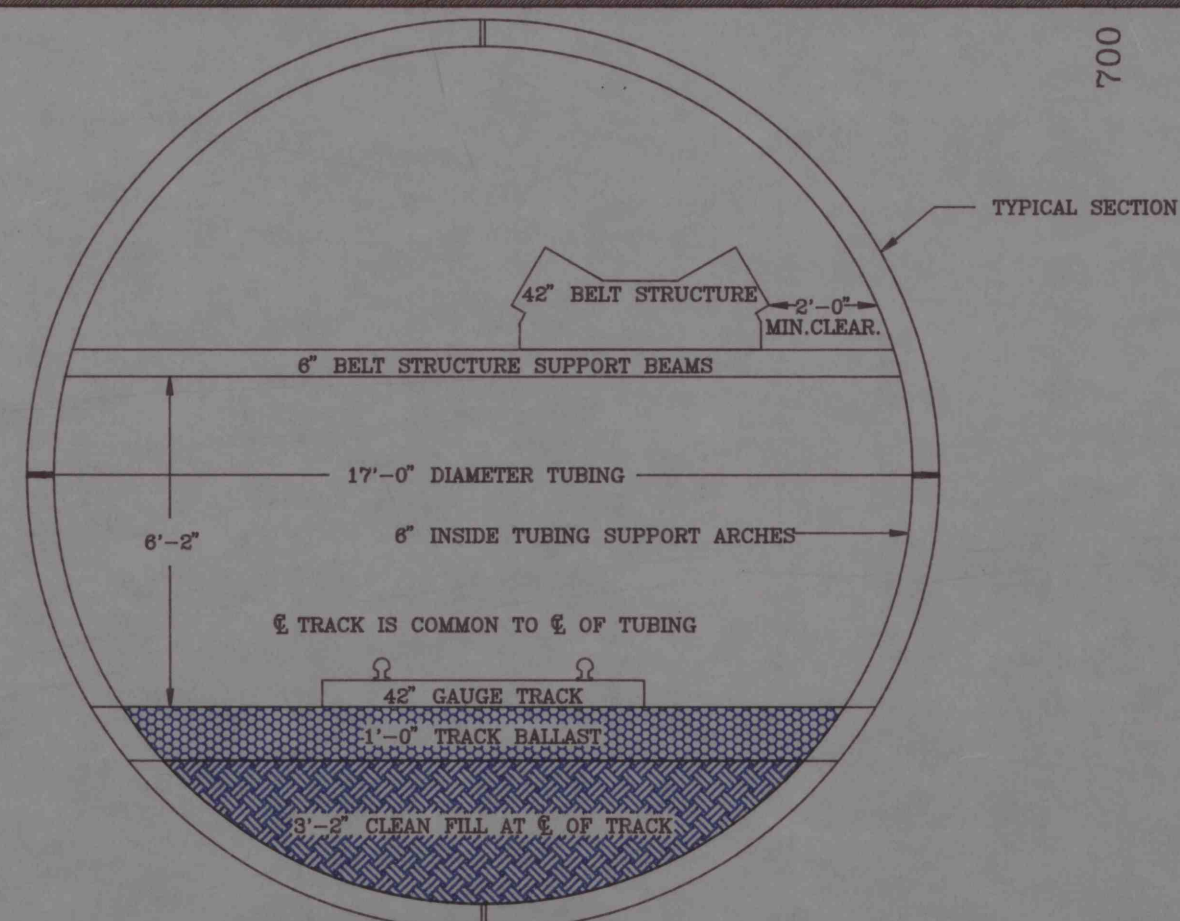


SITE PROFILE

SCALE: 1" = 50' HORIZONTAL
1" = 10' VERTICAL

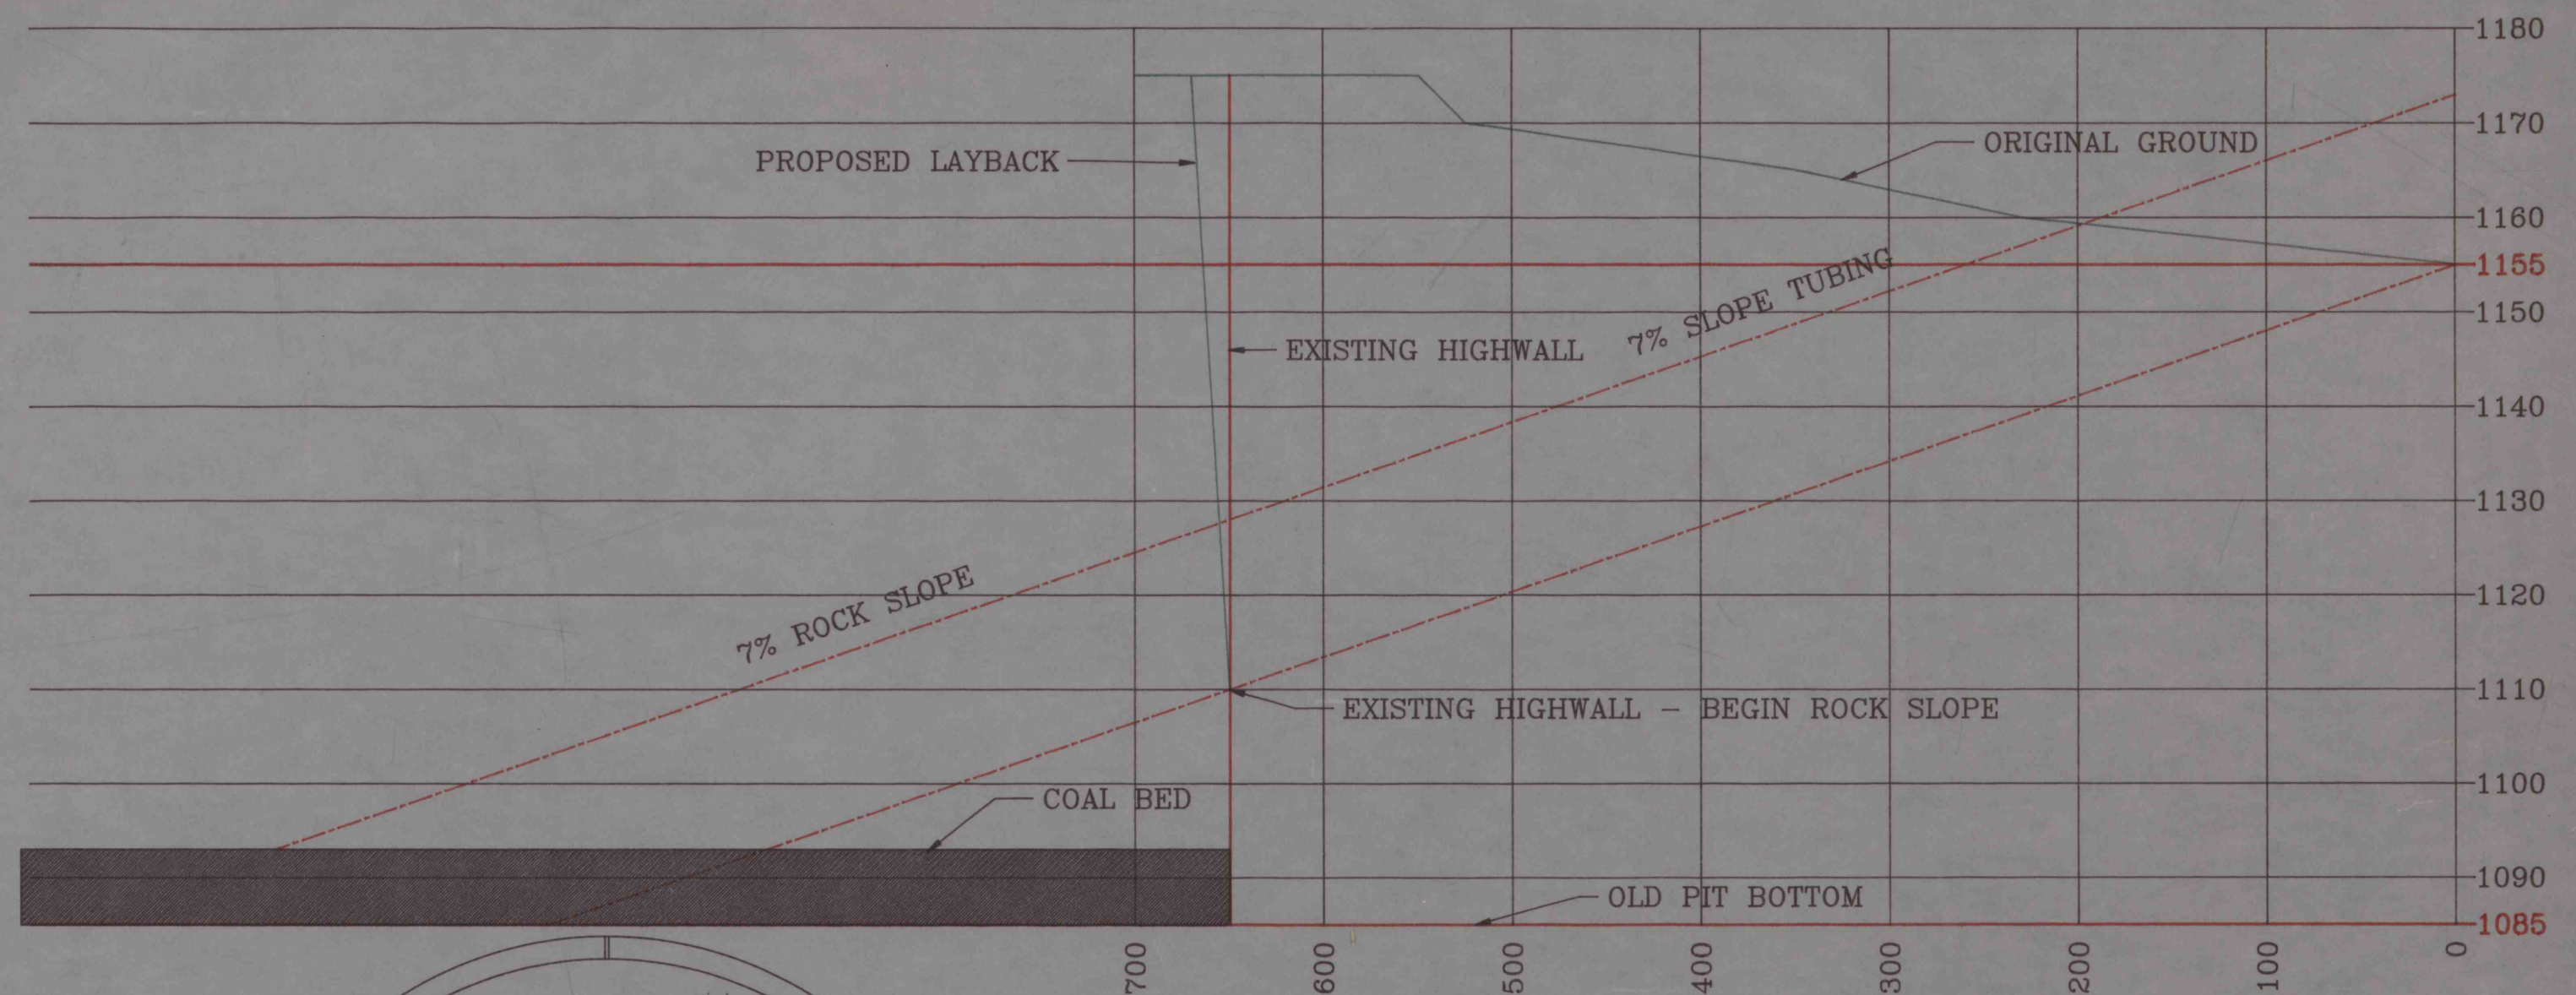

SLOPE TUBE DETAIL

SCALE: 1/2" = 1'-0"

THE FLORENCE MINING COMPANY
ENGINEERING DEPARTMENT

ELDERS RIDGE MINE
PROPOSED SLOPE TUBING

DATE: 10-29-90		SCALE: AS NOTED	
DRAWN BY: T.P.P.		CHECKED BY:	
TRACED BY: WR		APPROVED BY:	
DATE	REVISION	APPROVED BY	DRAWING NUMBER
			90-FMC-301