

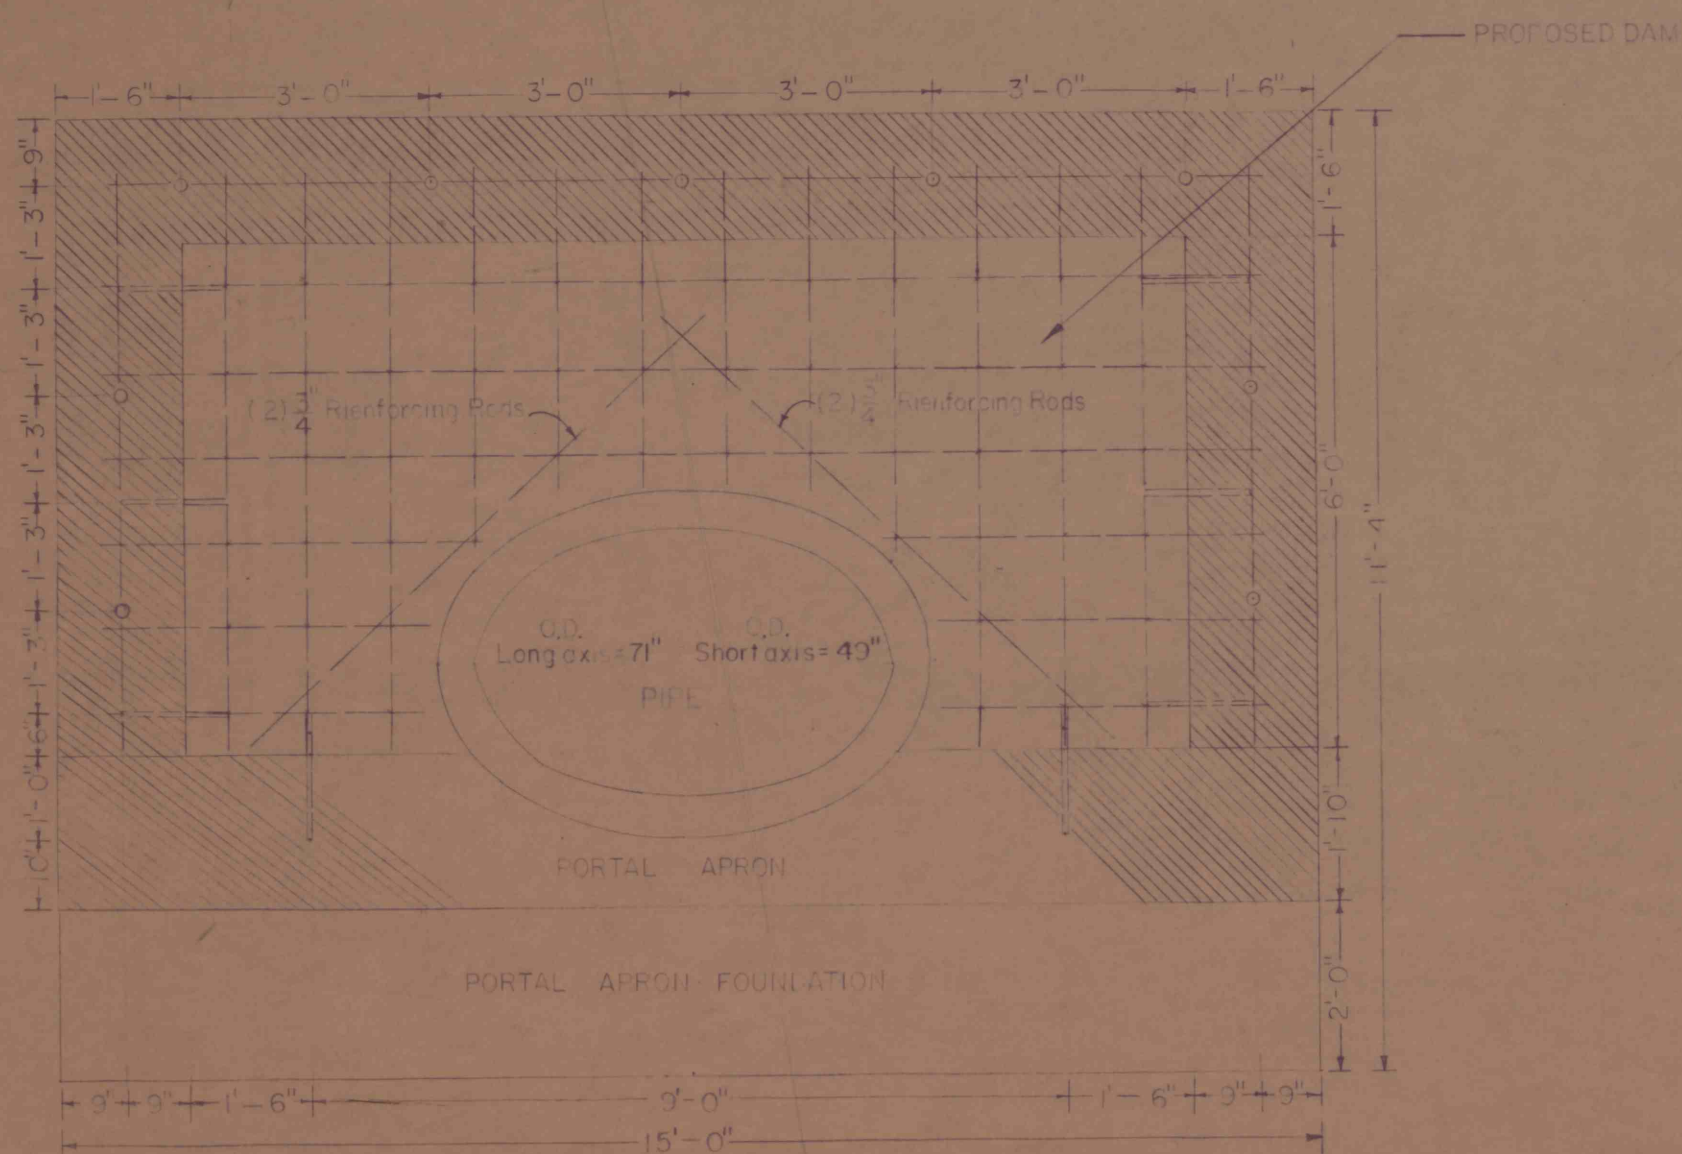


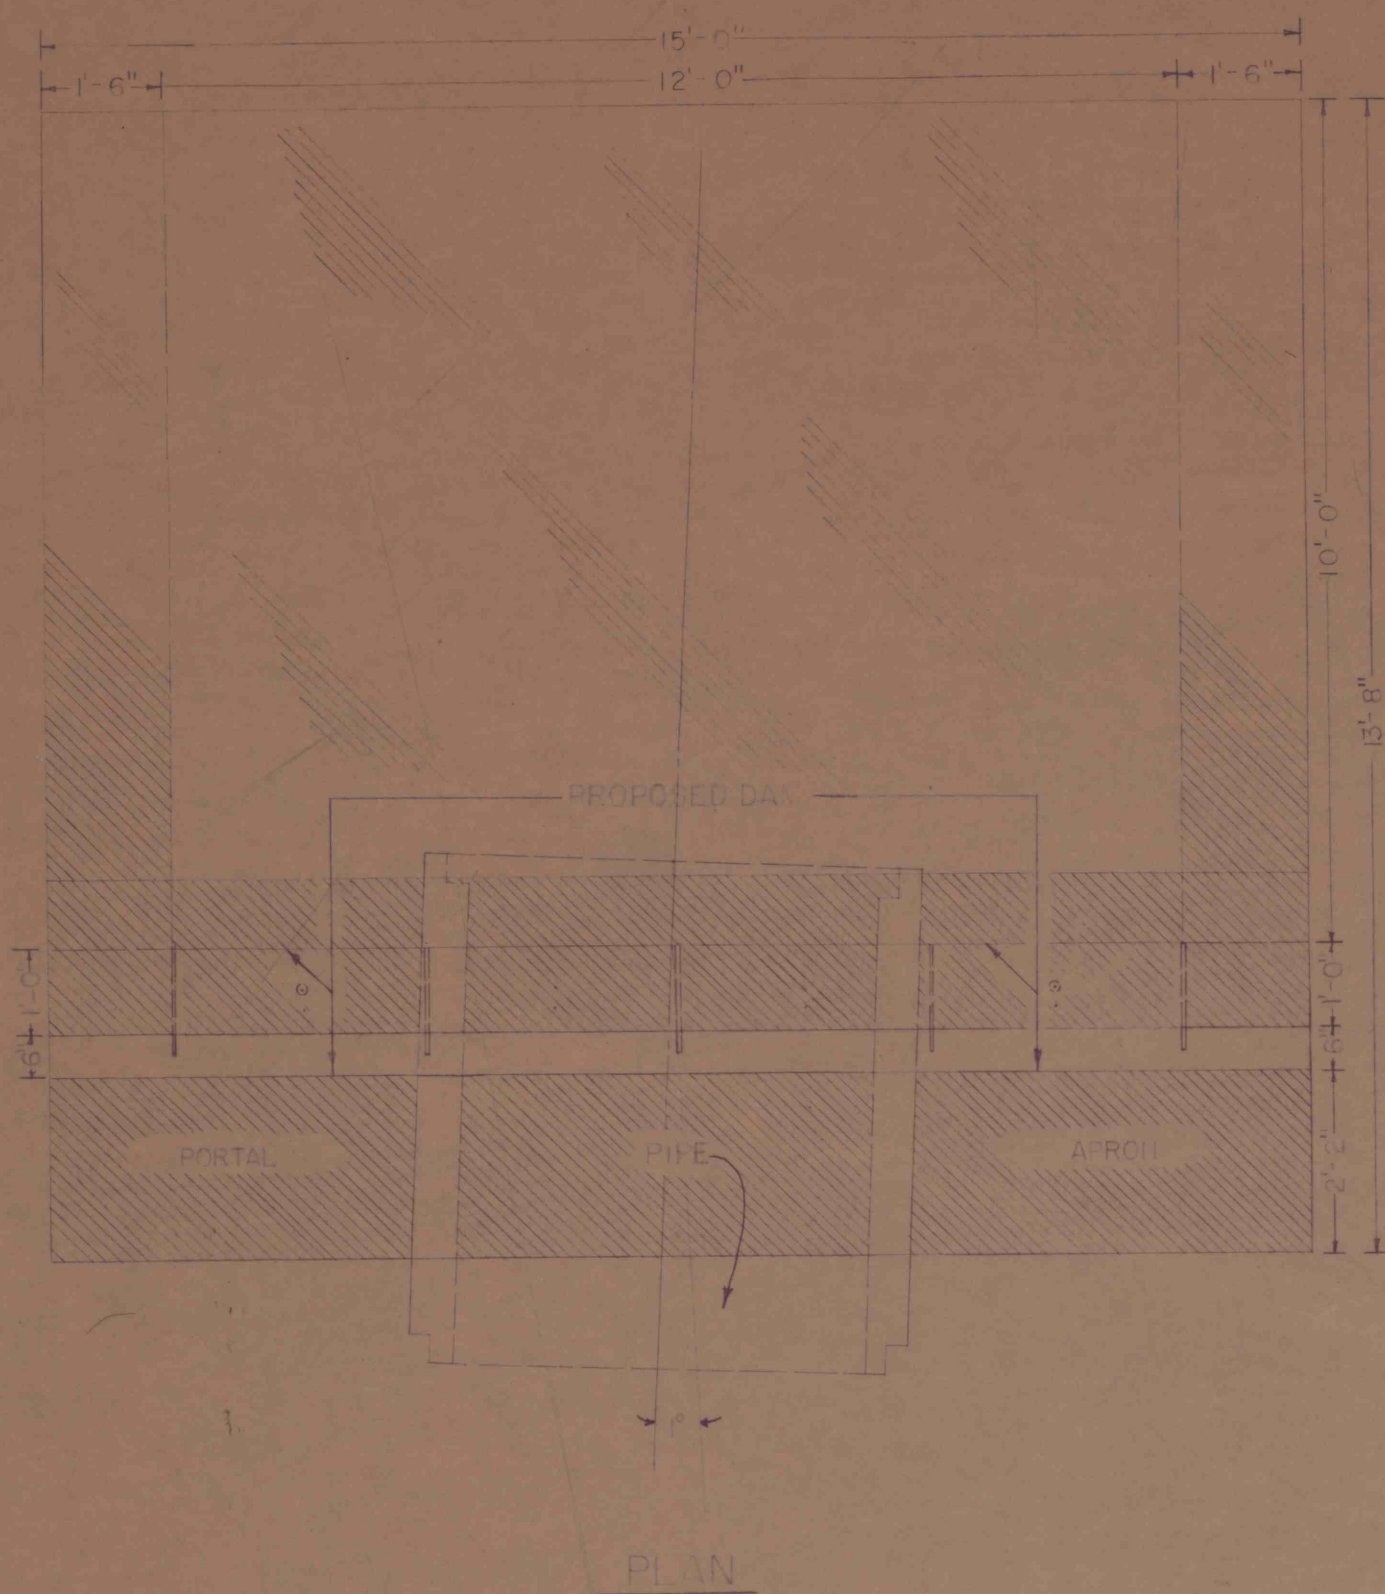

Details to be tied into existing structure.
 Reinforcing rods at 12" centers both ways.

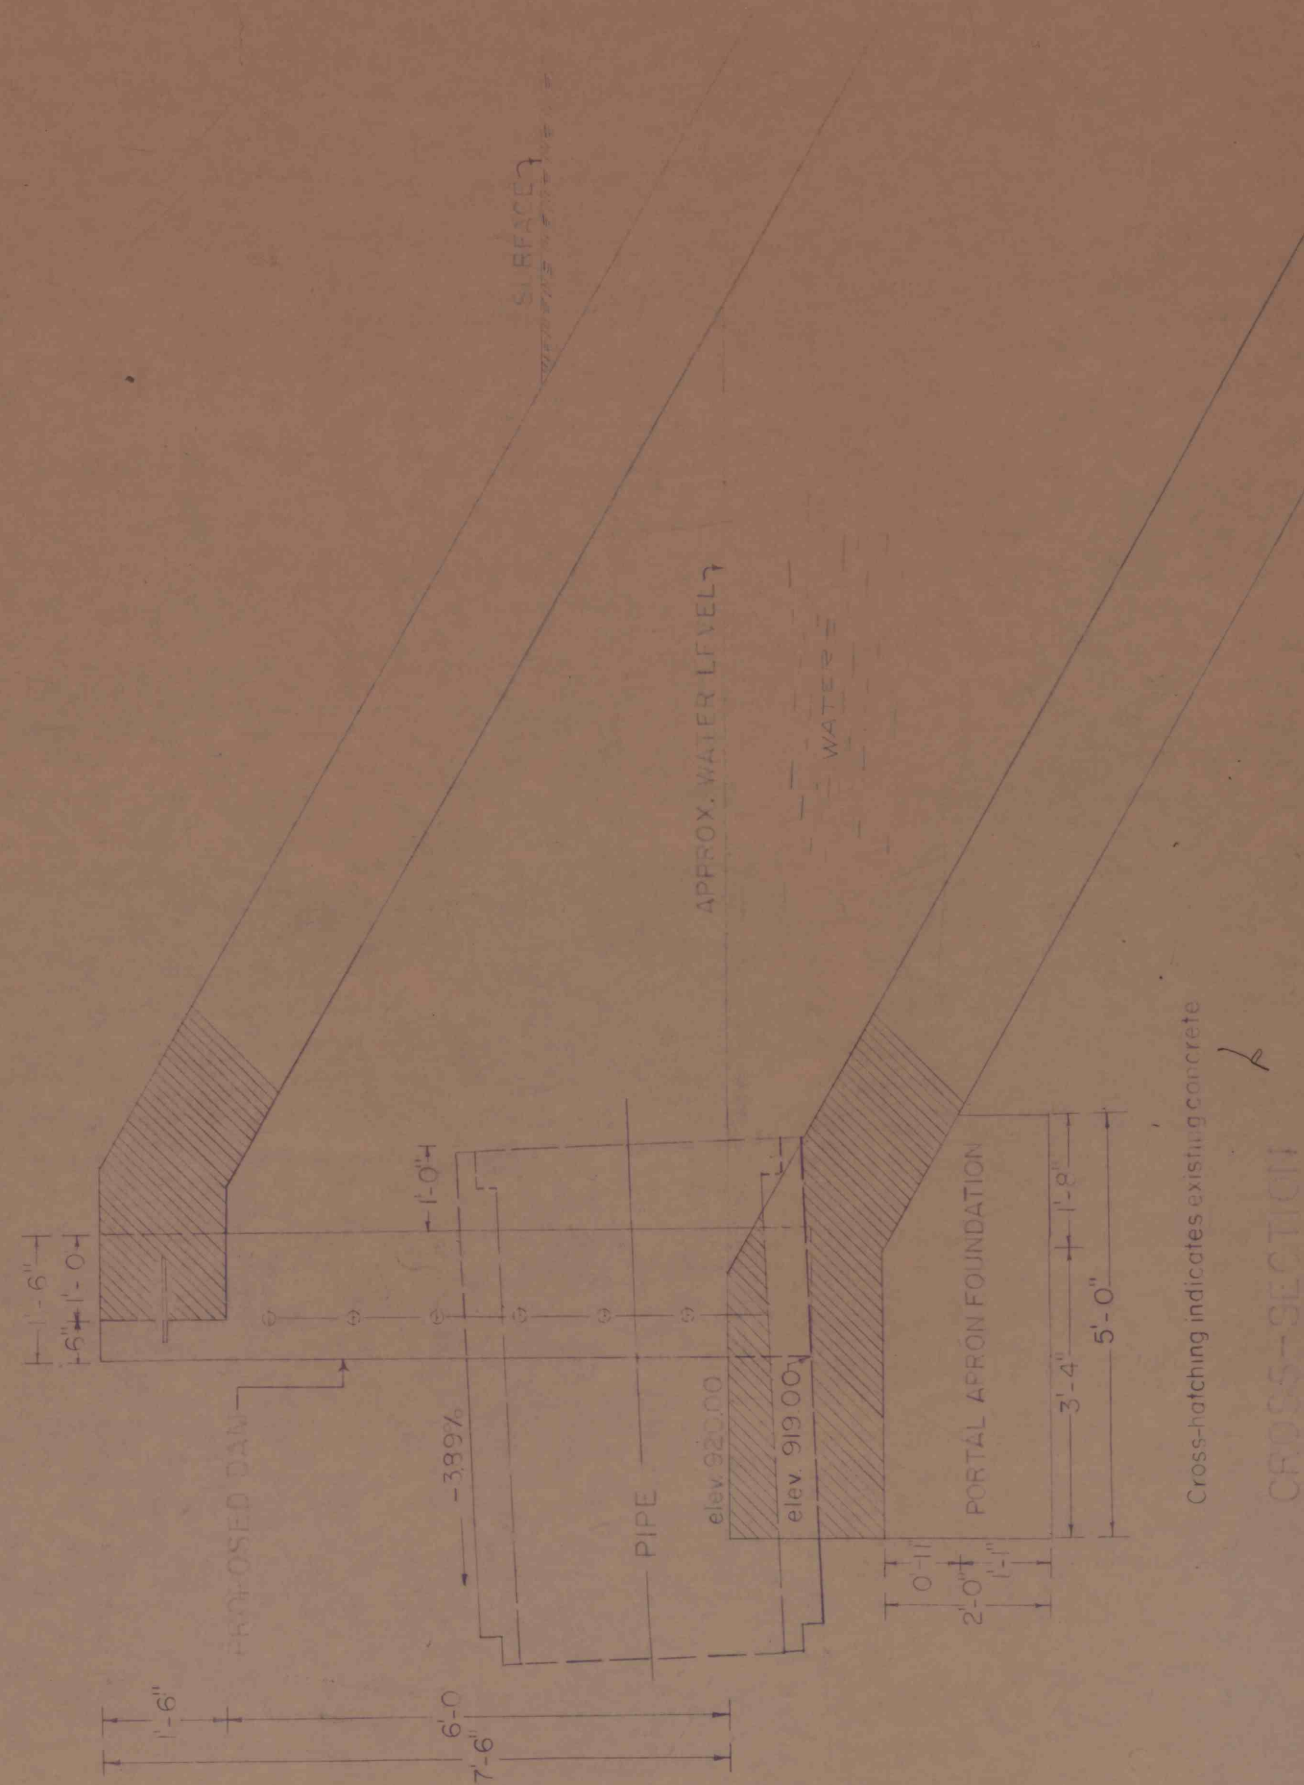

PLAN OF
 PROPOSED INSTALLATION
 OF
 REINFORCED CONCRETE ELLIPTICAL PIPE
 AT
 THE SITE OF THE EXISTING JERMYN OUTFLOW
 IN
 JERMYN BORO, LACKAWANNA, COUNTY, PENNA.
 PENNA. DEPT. OF MINES & MINERAL INDUSTRIES
 Scale 1" = 1' Aug 1968