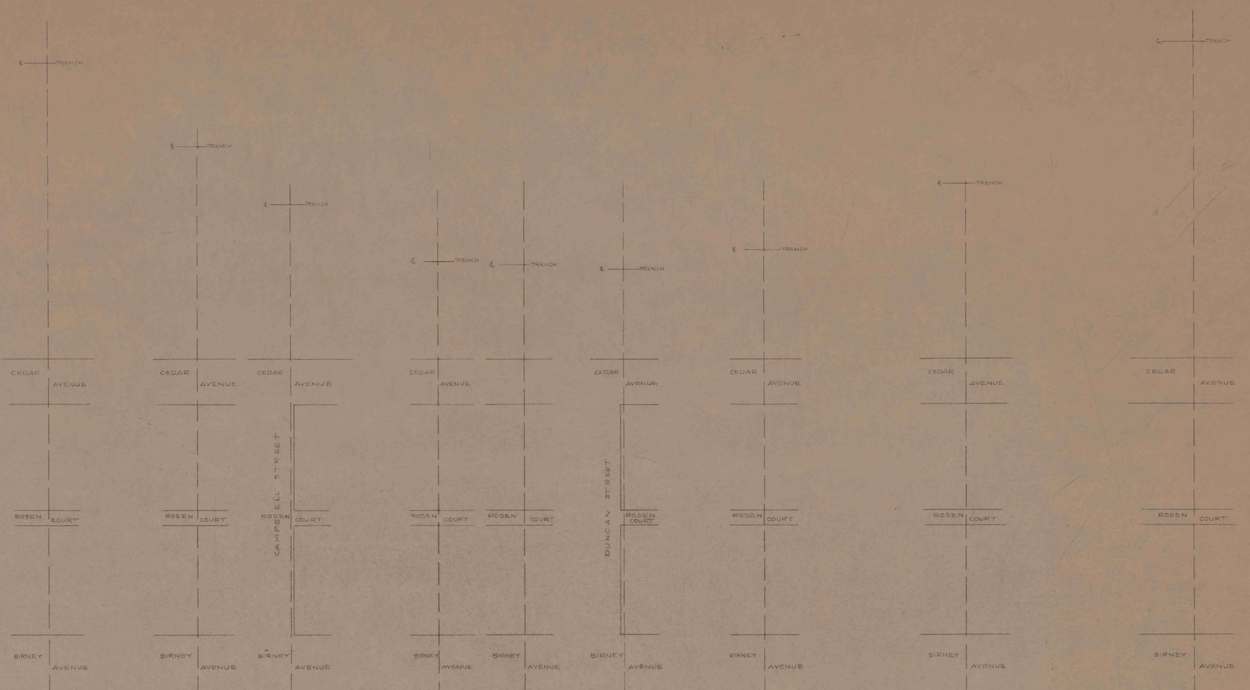

PLAN RELATIVE POSITION

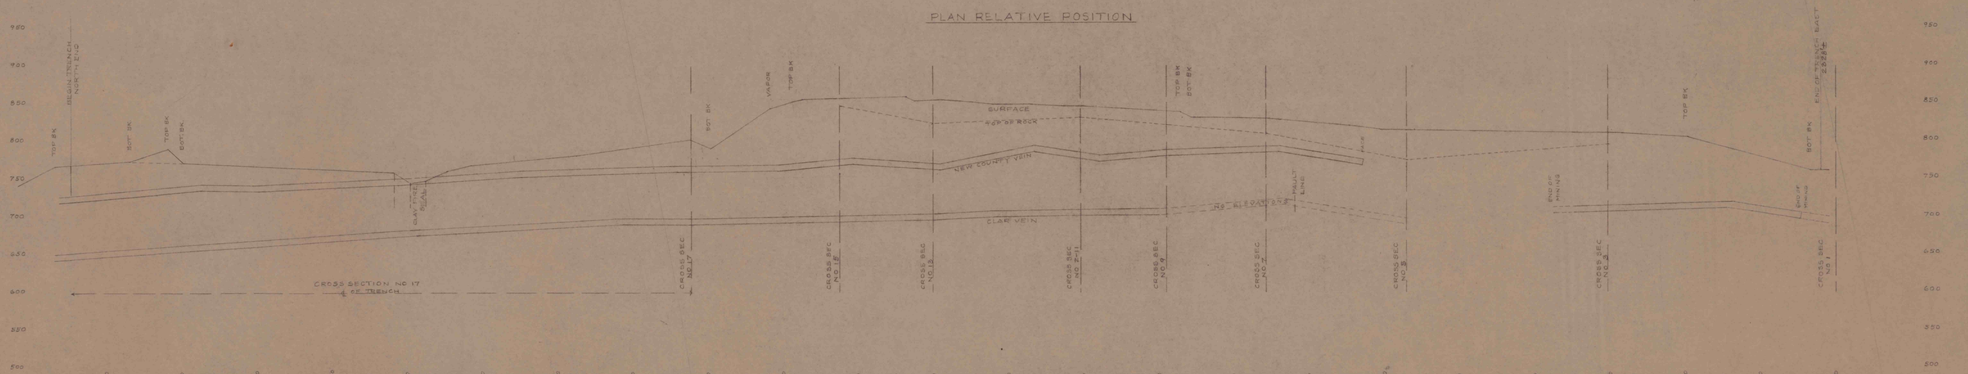

DEPARTMENT OF MINES & MINERAL INDUSTRIES

PROFILE ALONG ℄ OF PROPOSED TRENCH

"CEDAR AVENUE" FIRE AREA

SCALE HOR & VERT 1" = 50'

DEC. 12-1950

BUREAU OF ENGINEERING
WILKES-BARRE, PA.