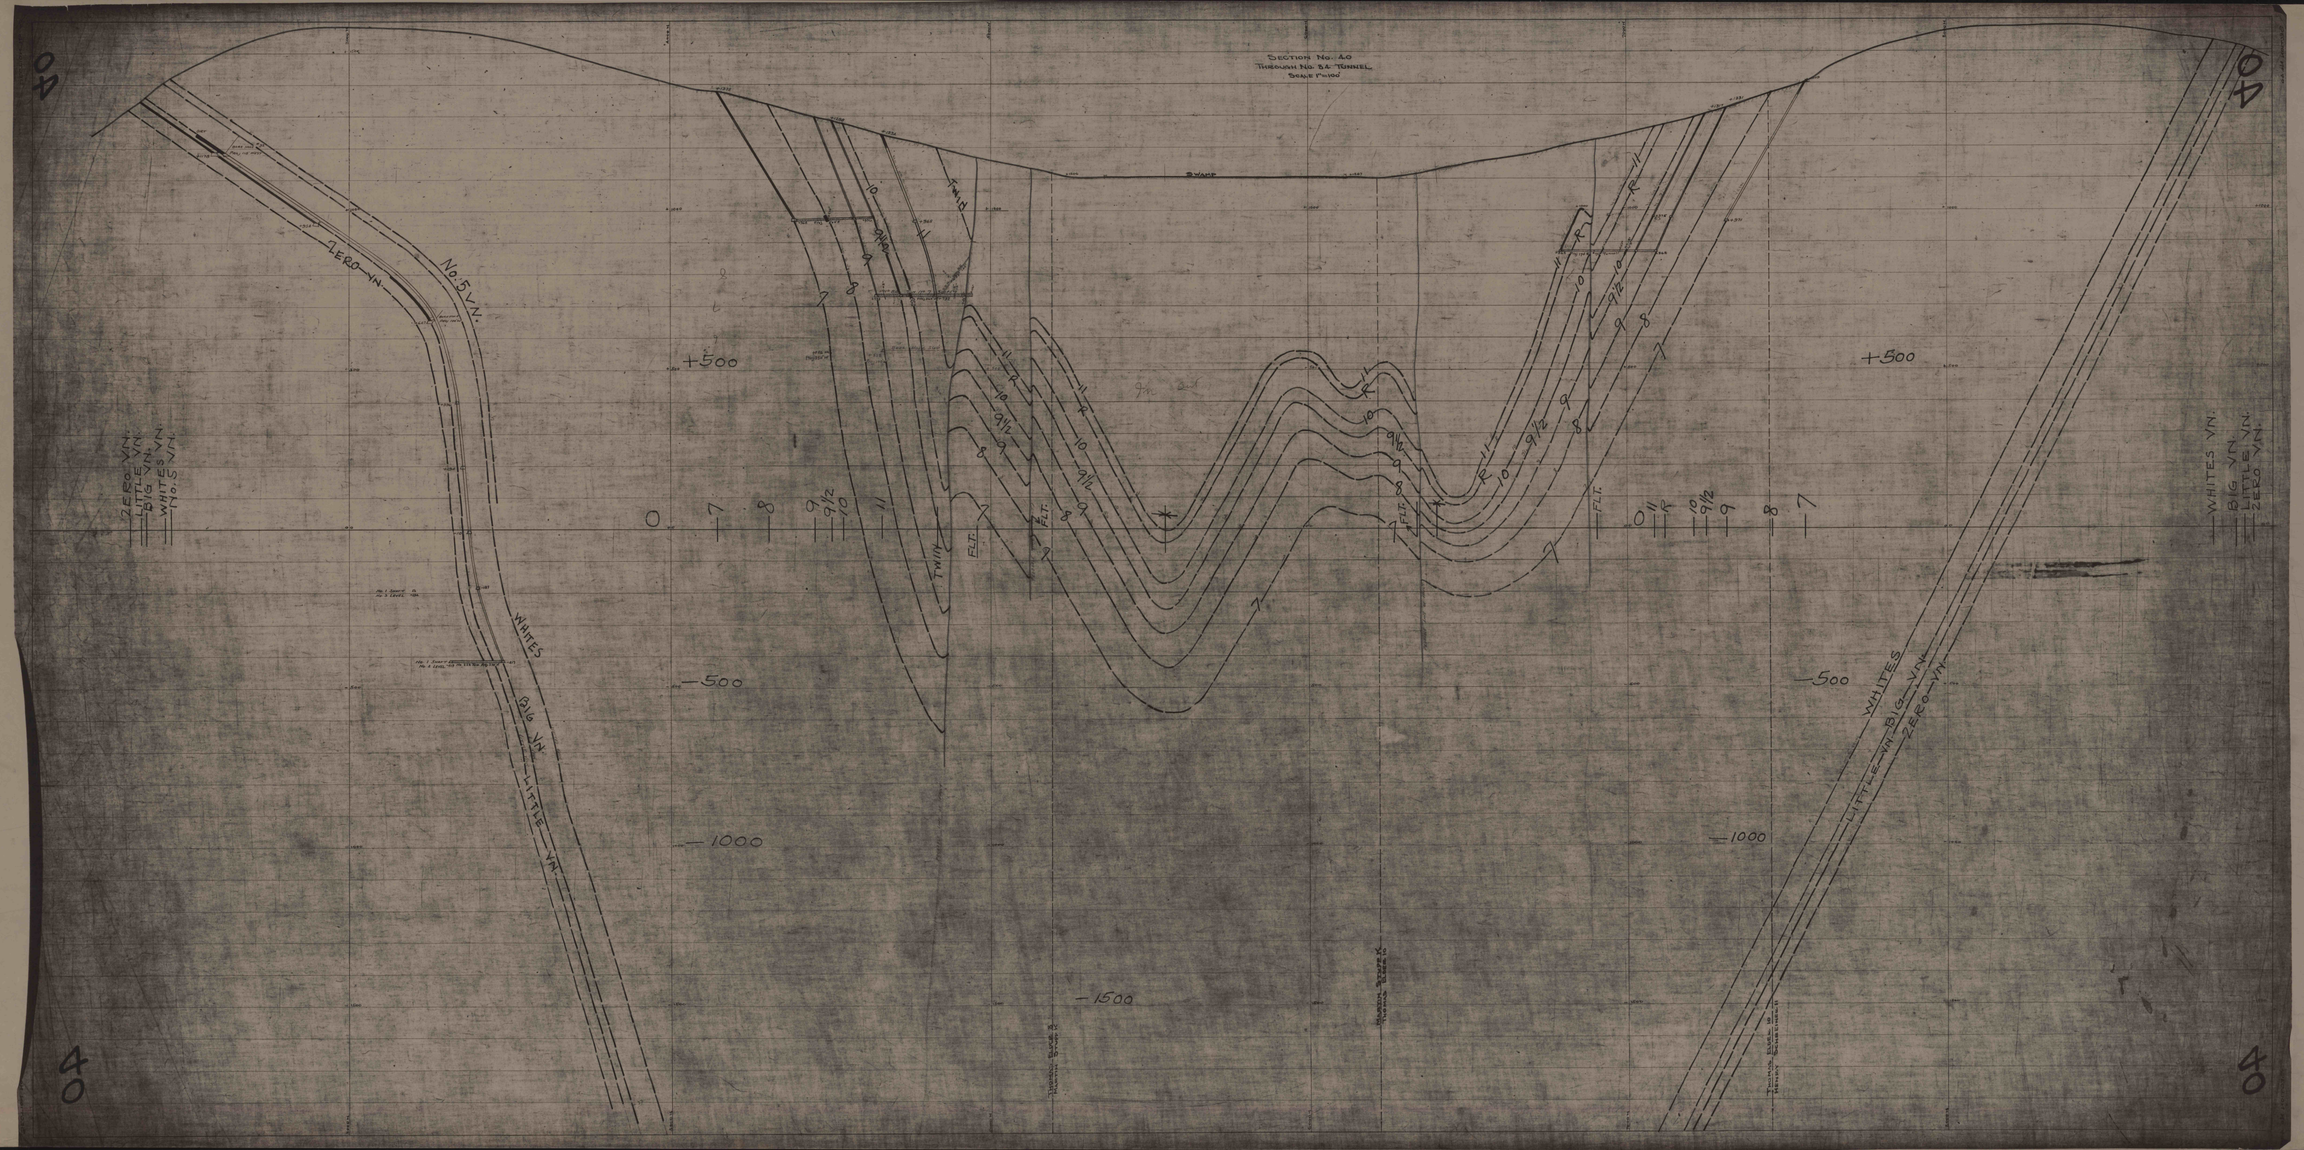
SECTION No. 40
THROUGH No. 54 TUNNEL
SCALE 1" = 100'
SWAMP
ZERO VN.
No. 5 VN.
WHITES
BIG VN.
LITTLE VN.
TWIN
FLT.
+500
0
-500
-1000
-1500
40