C. B. C. CORP. SURFACE
(LEMON & BAILEY TRACT)

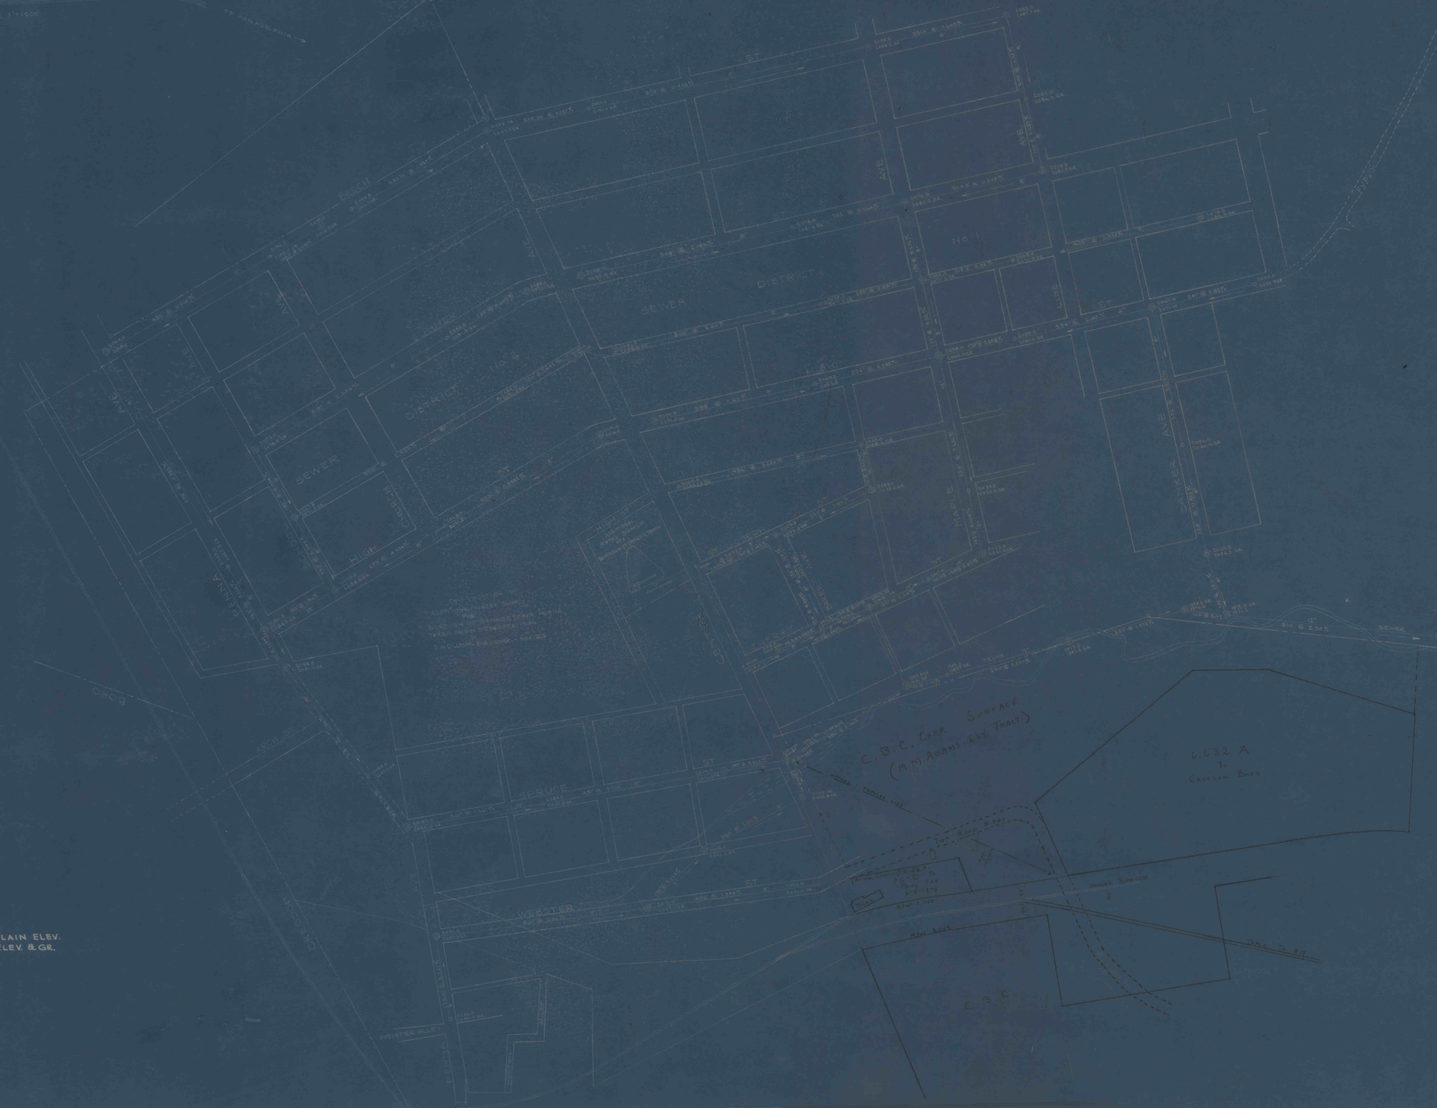

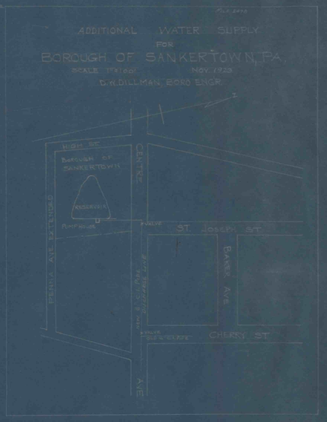

LEGEND

ELEVATION INVERT. + PLAIN ELEV.
ELEVATION GROUND + ELEV. & GR.
MANHOLE ⊙
LAMPHOLE ○

SANKERTOWN BORO

CAMBRIA COUNTY PENNSYLVANIA

COMPREHENSIVE SEWER PLAN

SHOWING

MAIN-LATERAL AND OUTFALL TRUNK SEWERS

TOGETHER WITH LOCATION OF

MANHOLES & LAMPHOLES

SCALE 1"=100'

O.P. THOMAS C.E. & L.S. JOHNSTOWN, PA.

SEPT. 3, 1924