78-359-E11, E12, E13, E14 & E15 /02

DRAWN BY	JJL 5-24-79	CHECKED BY		DRAWING NUMBER	78-359-E14
		APPROVED BY			

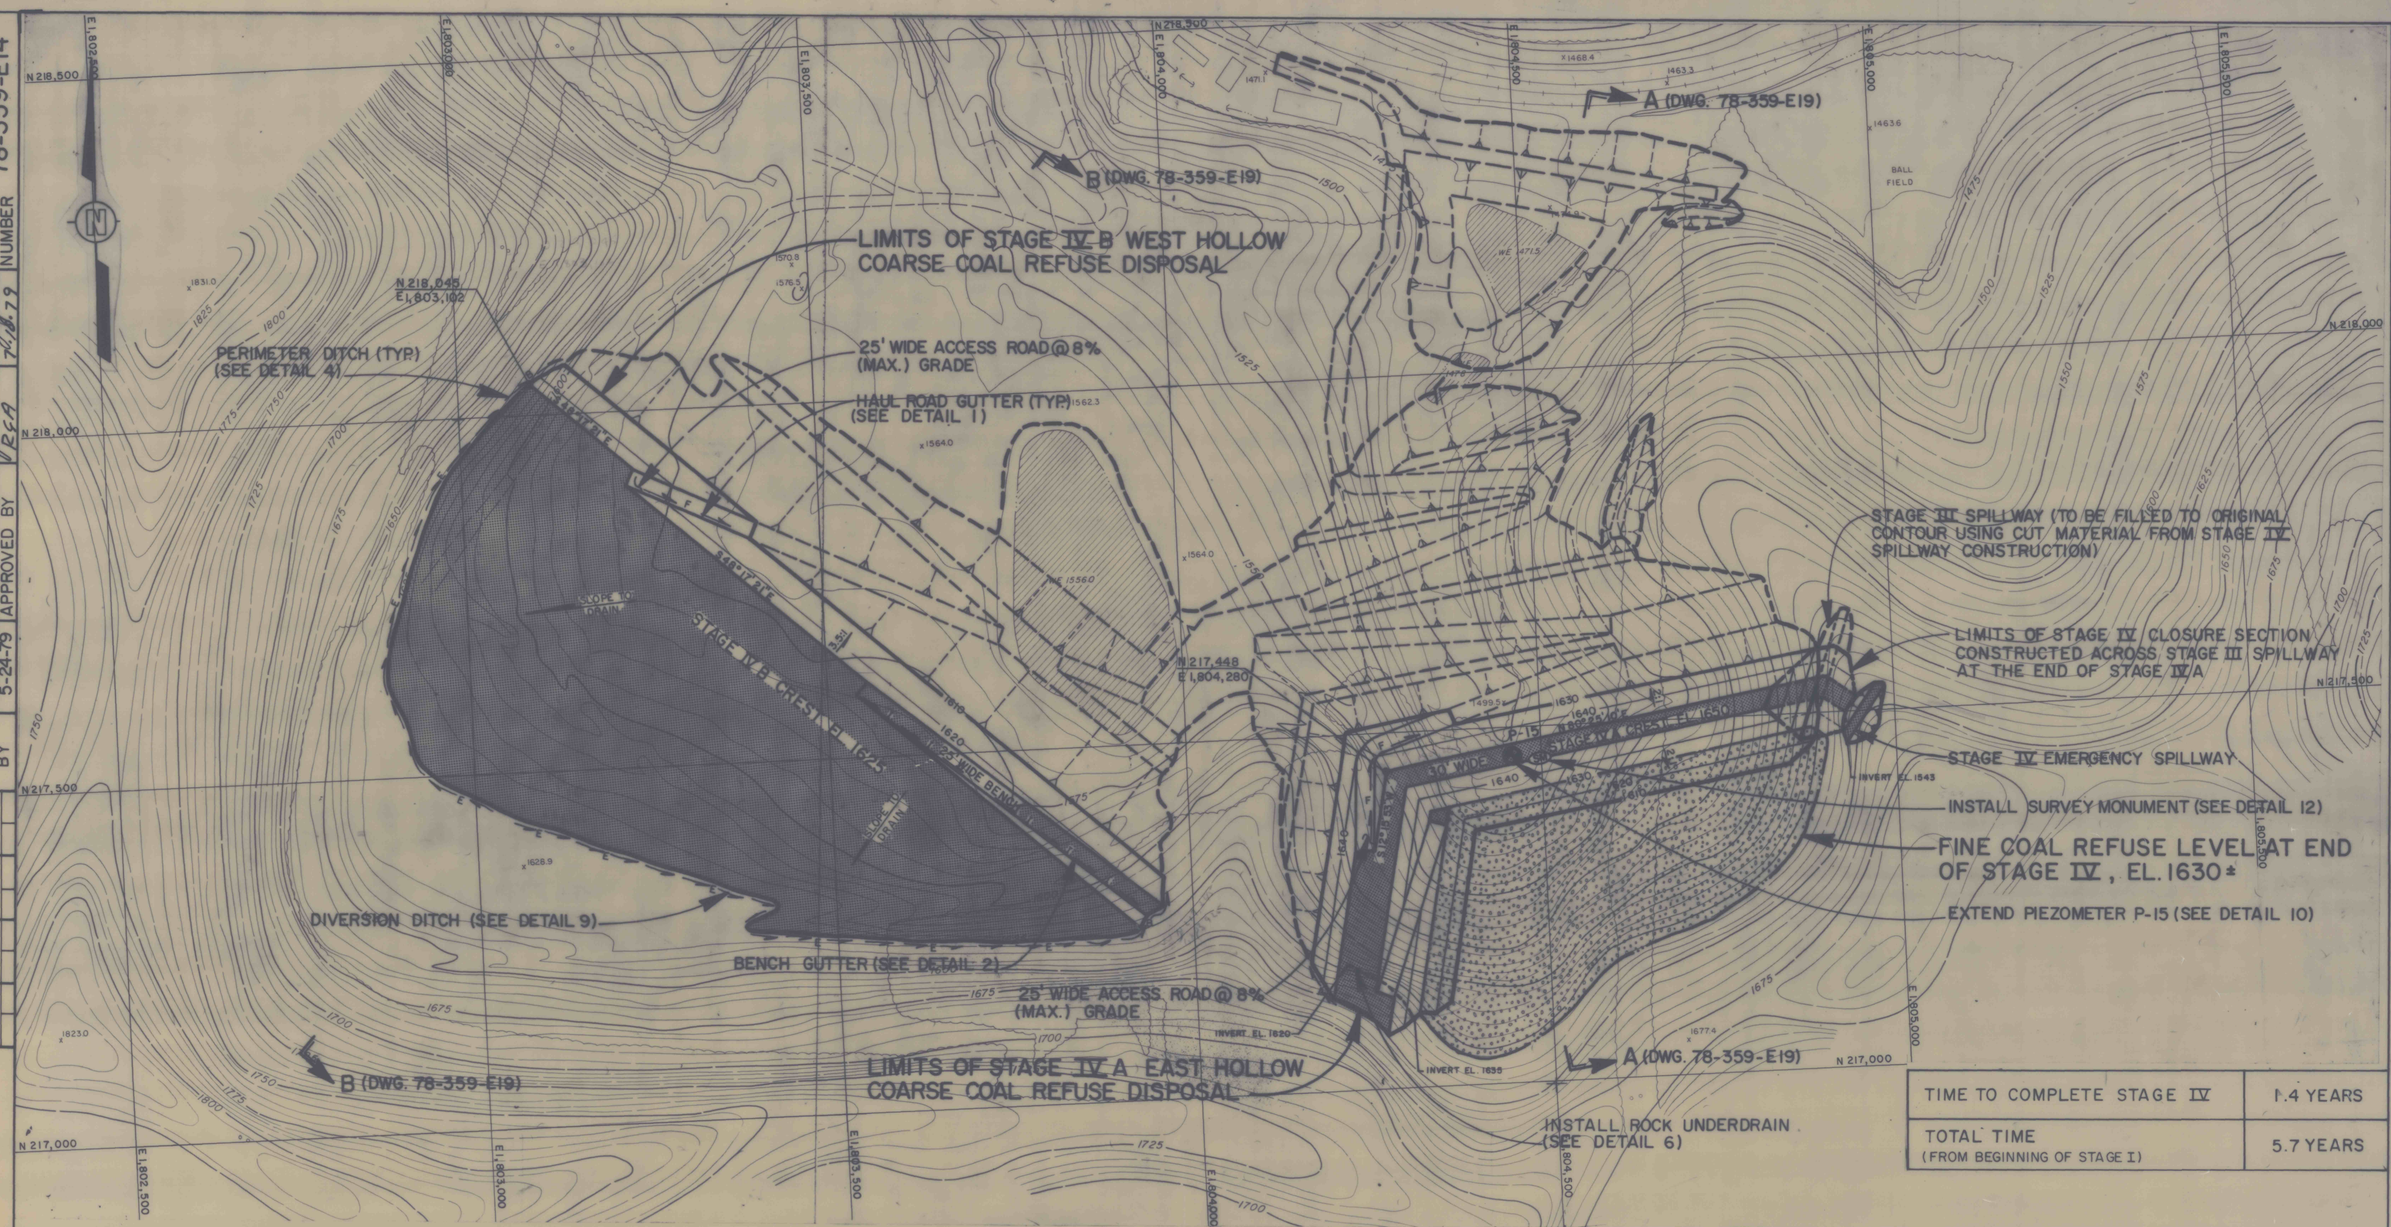

TIME TO COMPLETE STAGE IV	1.4 YEARS
TOTAL TIME (FROM BEGINNING OF STAGE I)	5.7 YEARS

REFERENCE:
CONTOUR MAP PREPARED BY GREENHORNE AND O'MARA, INC. DATE FLOWN, 8/21/78, SCALE: 1" = 100'

DRAWING NO.	SHEET NO.	FIGURE NO.
78-359-E14		16

PLAN – STAGE IV
EAST AND WEST HOLLOWS
BETHLEHEM MINE No. 101
CENTURY, WEST VIRGINIA

PREPARED FOR

BETHLEHEM MINES CORPORATION
BRIDGEPORT, WEST VIRGINIA

D'APPOLONIA

15-15-15