




DATE	BY	REVISION	RECORD	DR.	CK.

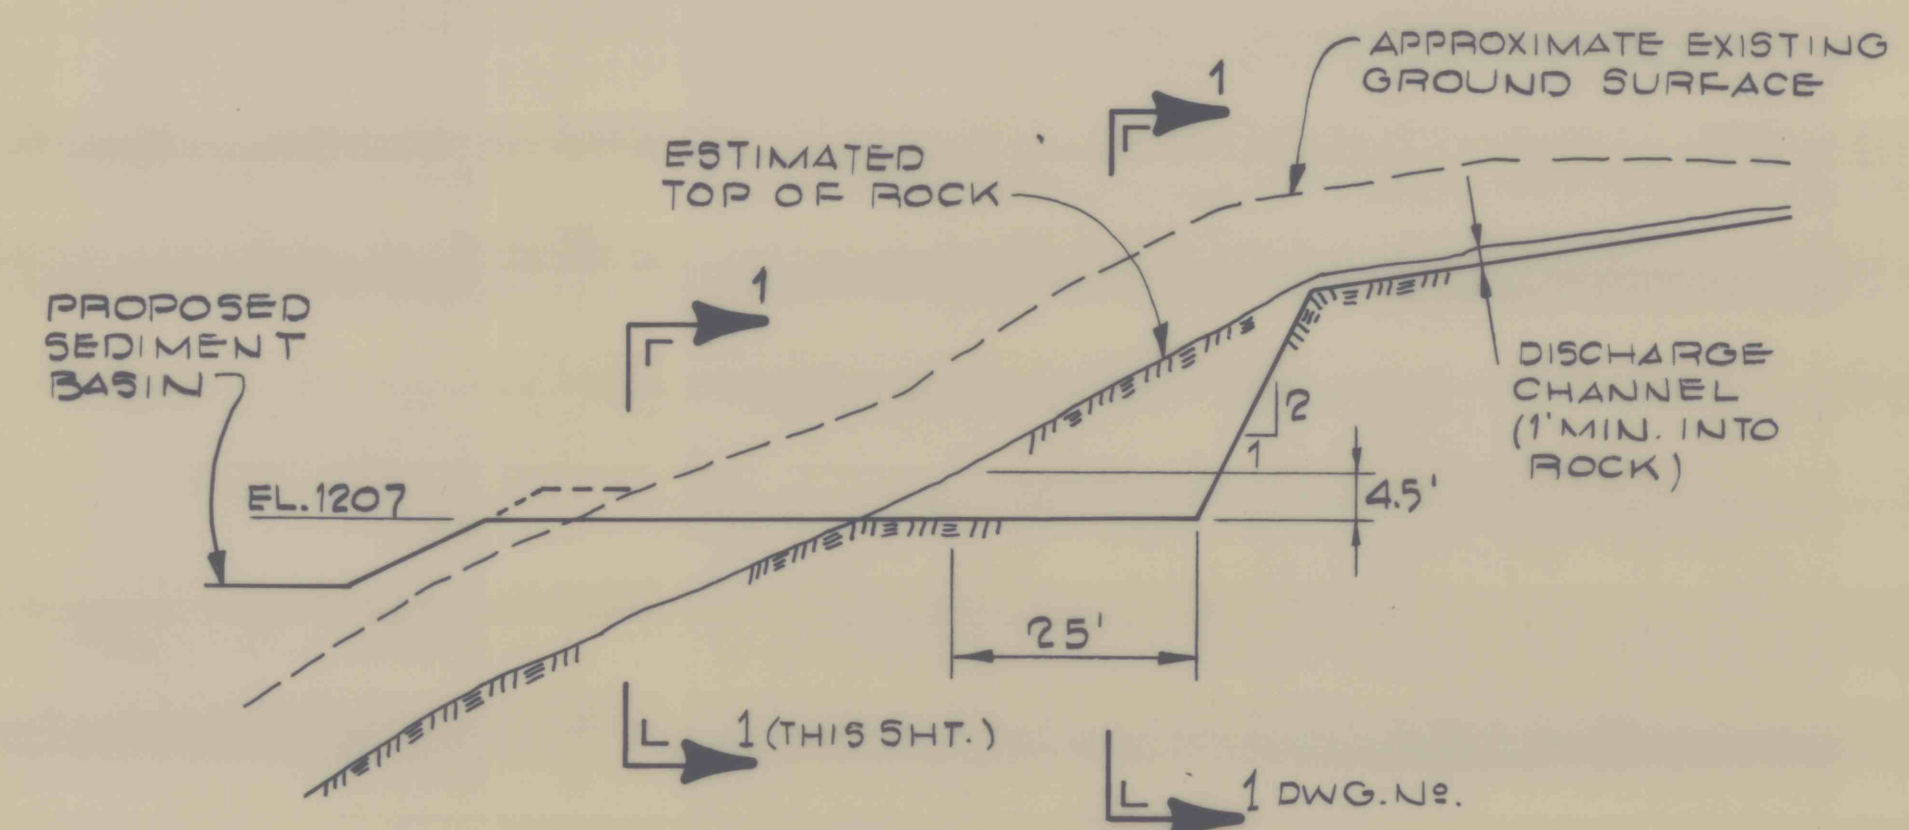


DETAIL 10
STILLING BASIN E~1
N.T.S.

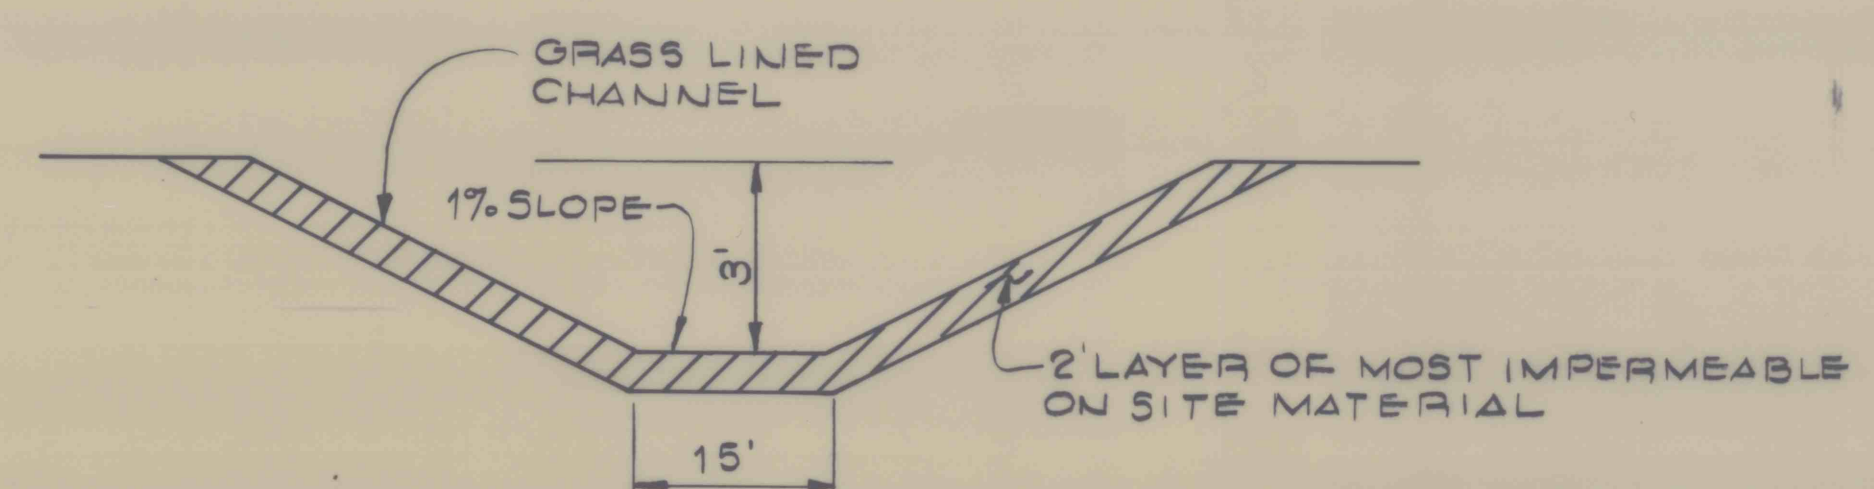


SECTION 1~1
N.T.S.

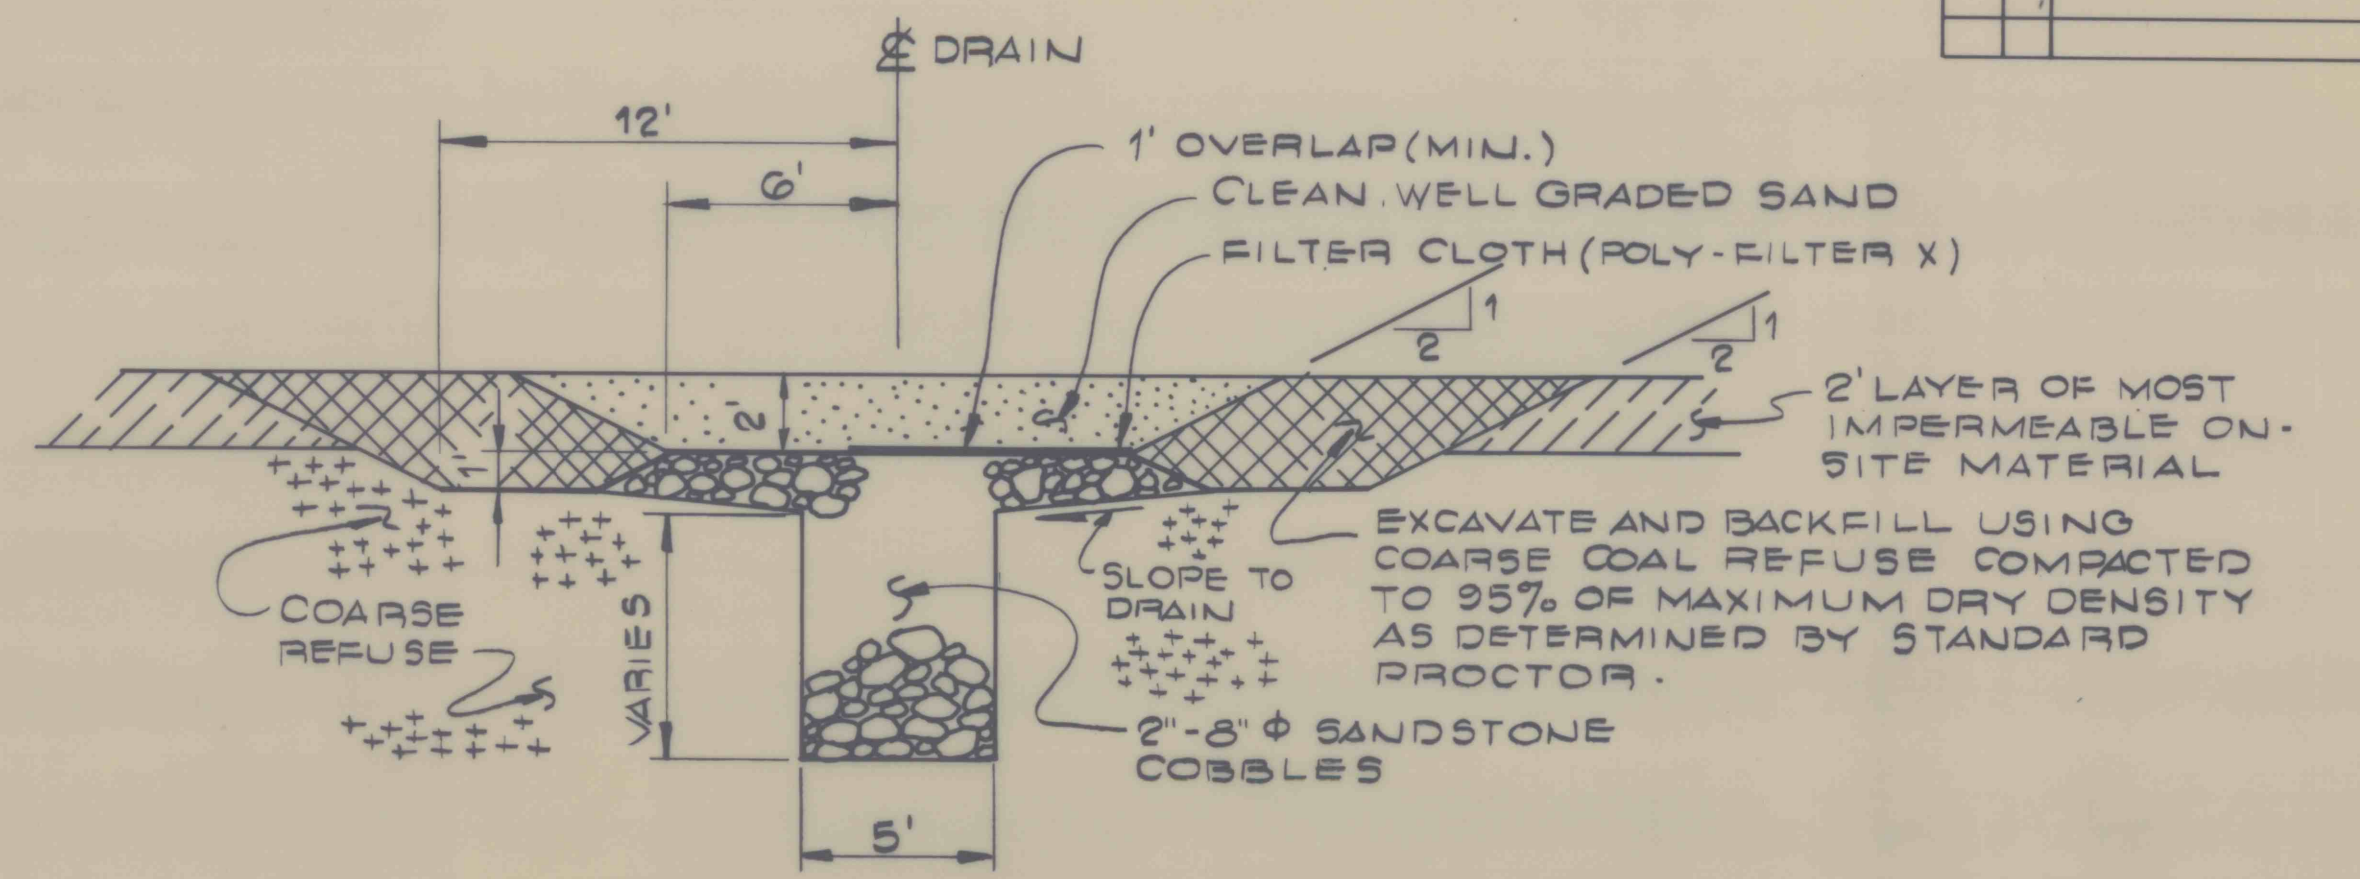


SECTION 2~2
SCALE: 1"=5'

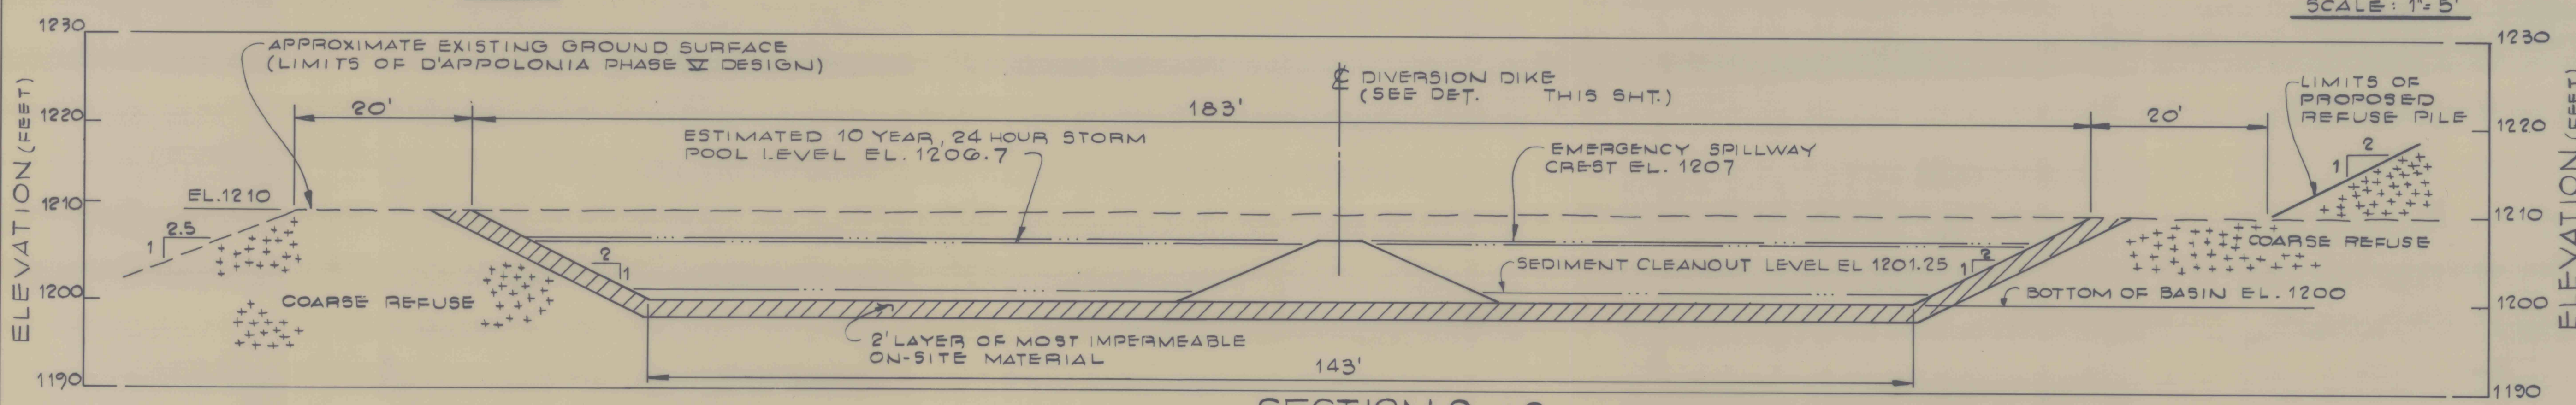


SECTION C~C
PROPOSED SEDIMENT BASIN
SCALE: 1"=10'

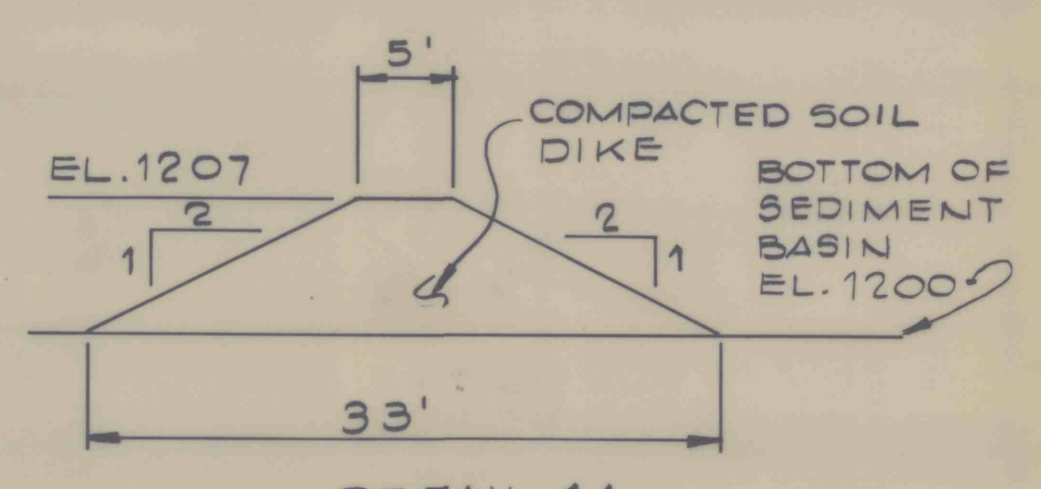


DETAIL 11
SEDIMENT BASIN DIVERSION DIKE
N.T.S.

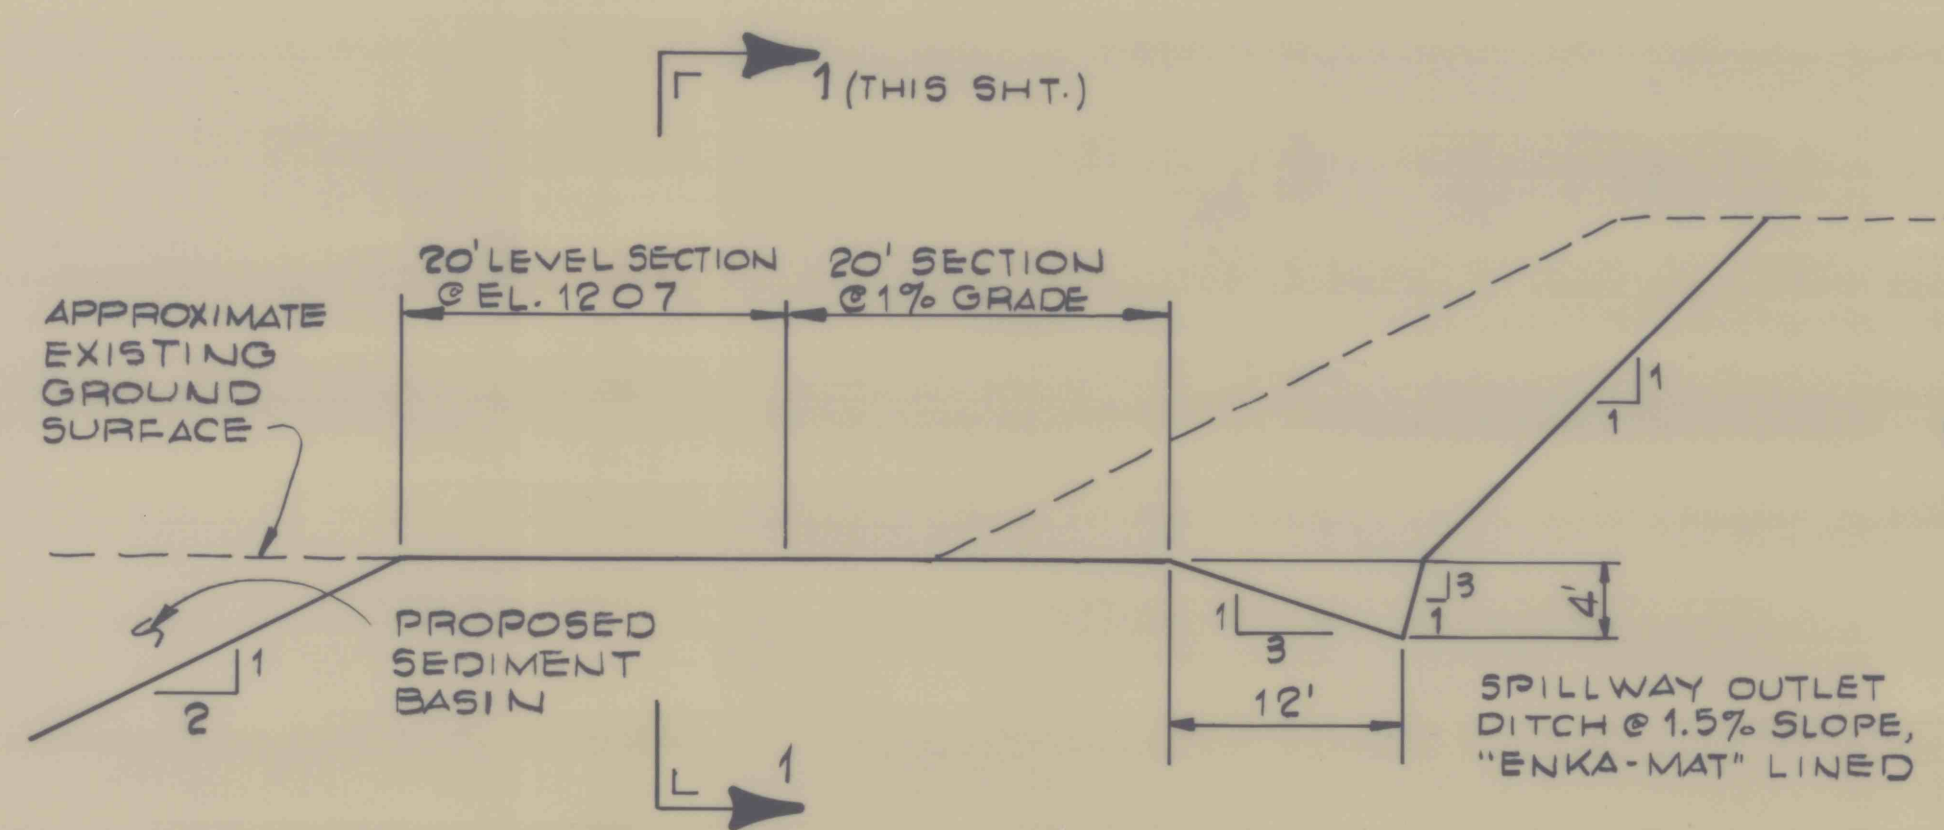


SECTION D~D
EMERGENCY SPILLWAY PROFILE
SCALE: 1"=10'

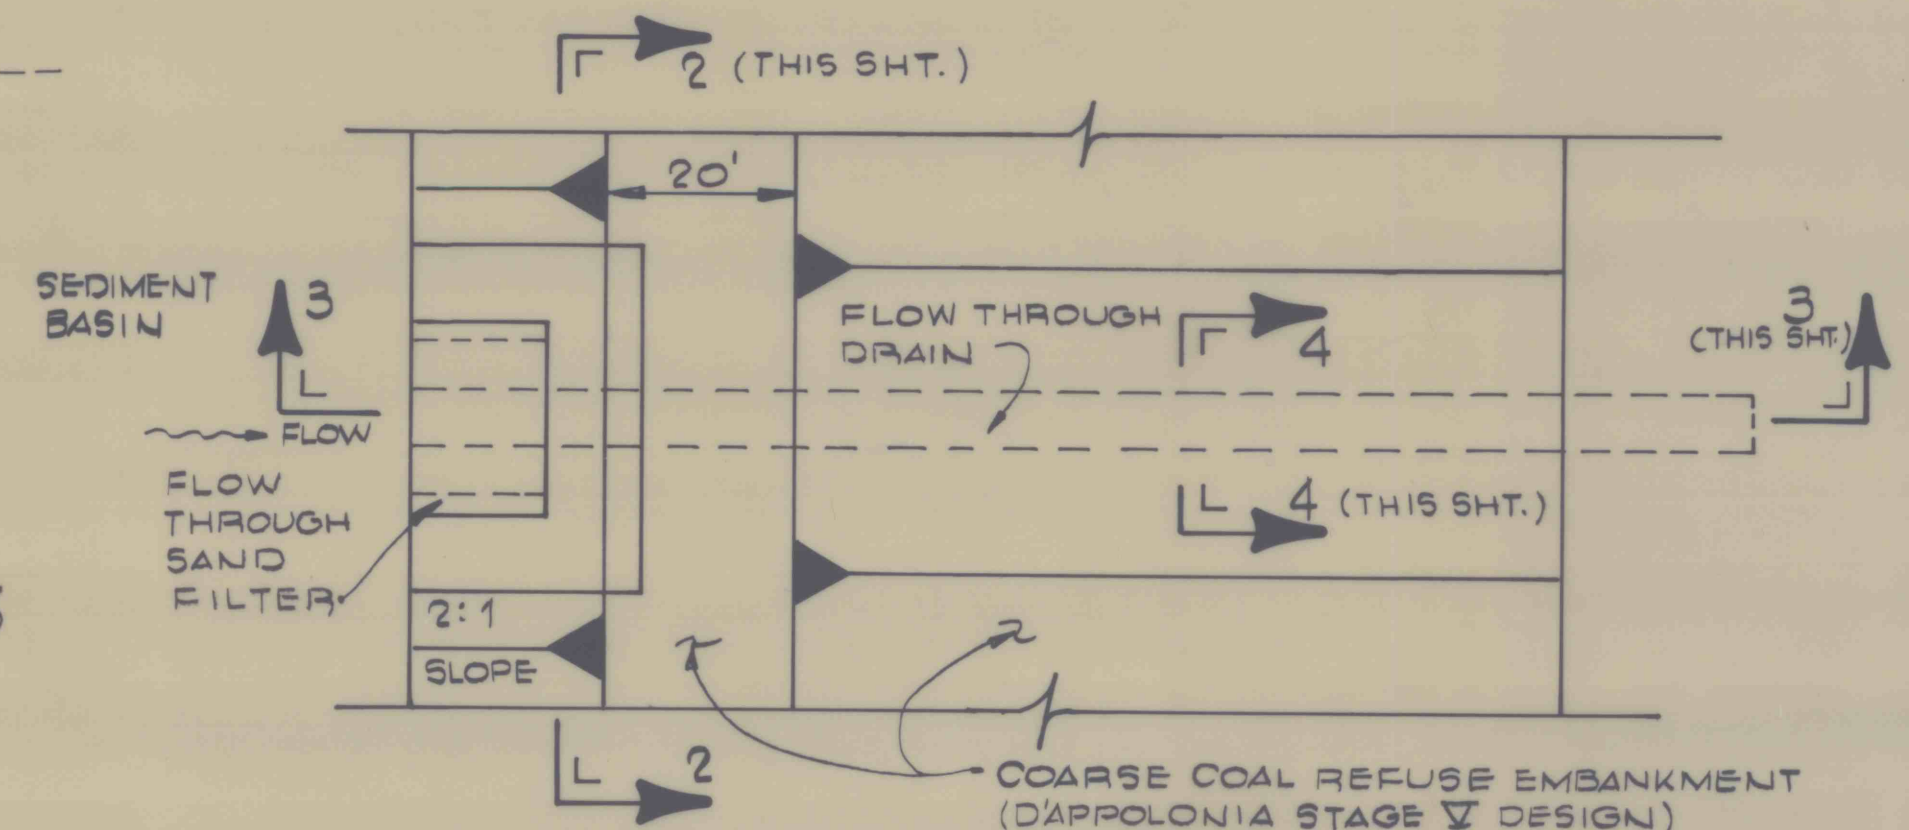


DETAIL 12
PLAN VIEW-FLOW THROUGH DRAIN
SCALE: 1"=20'

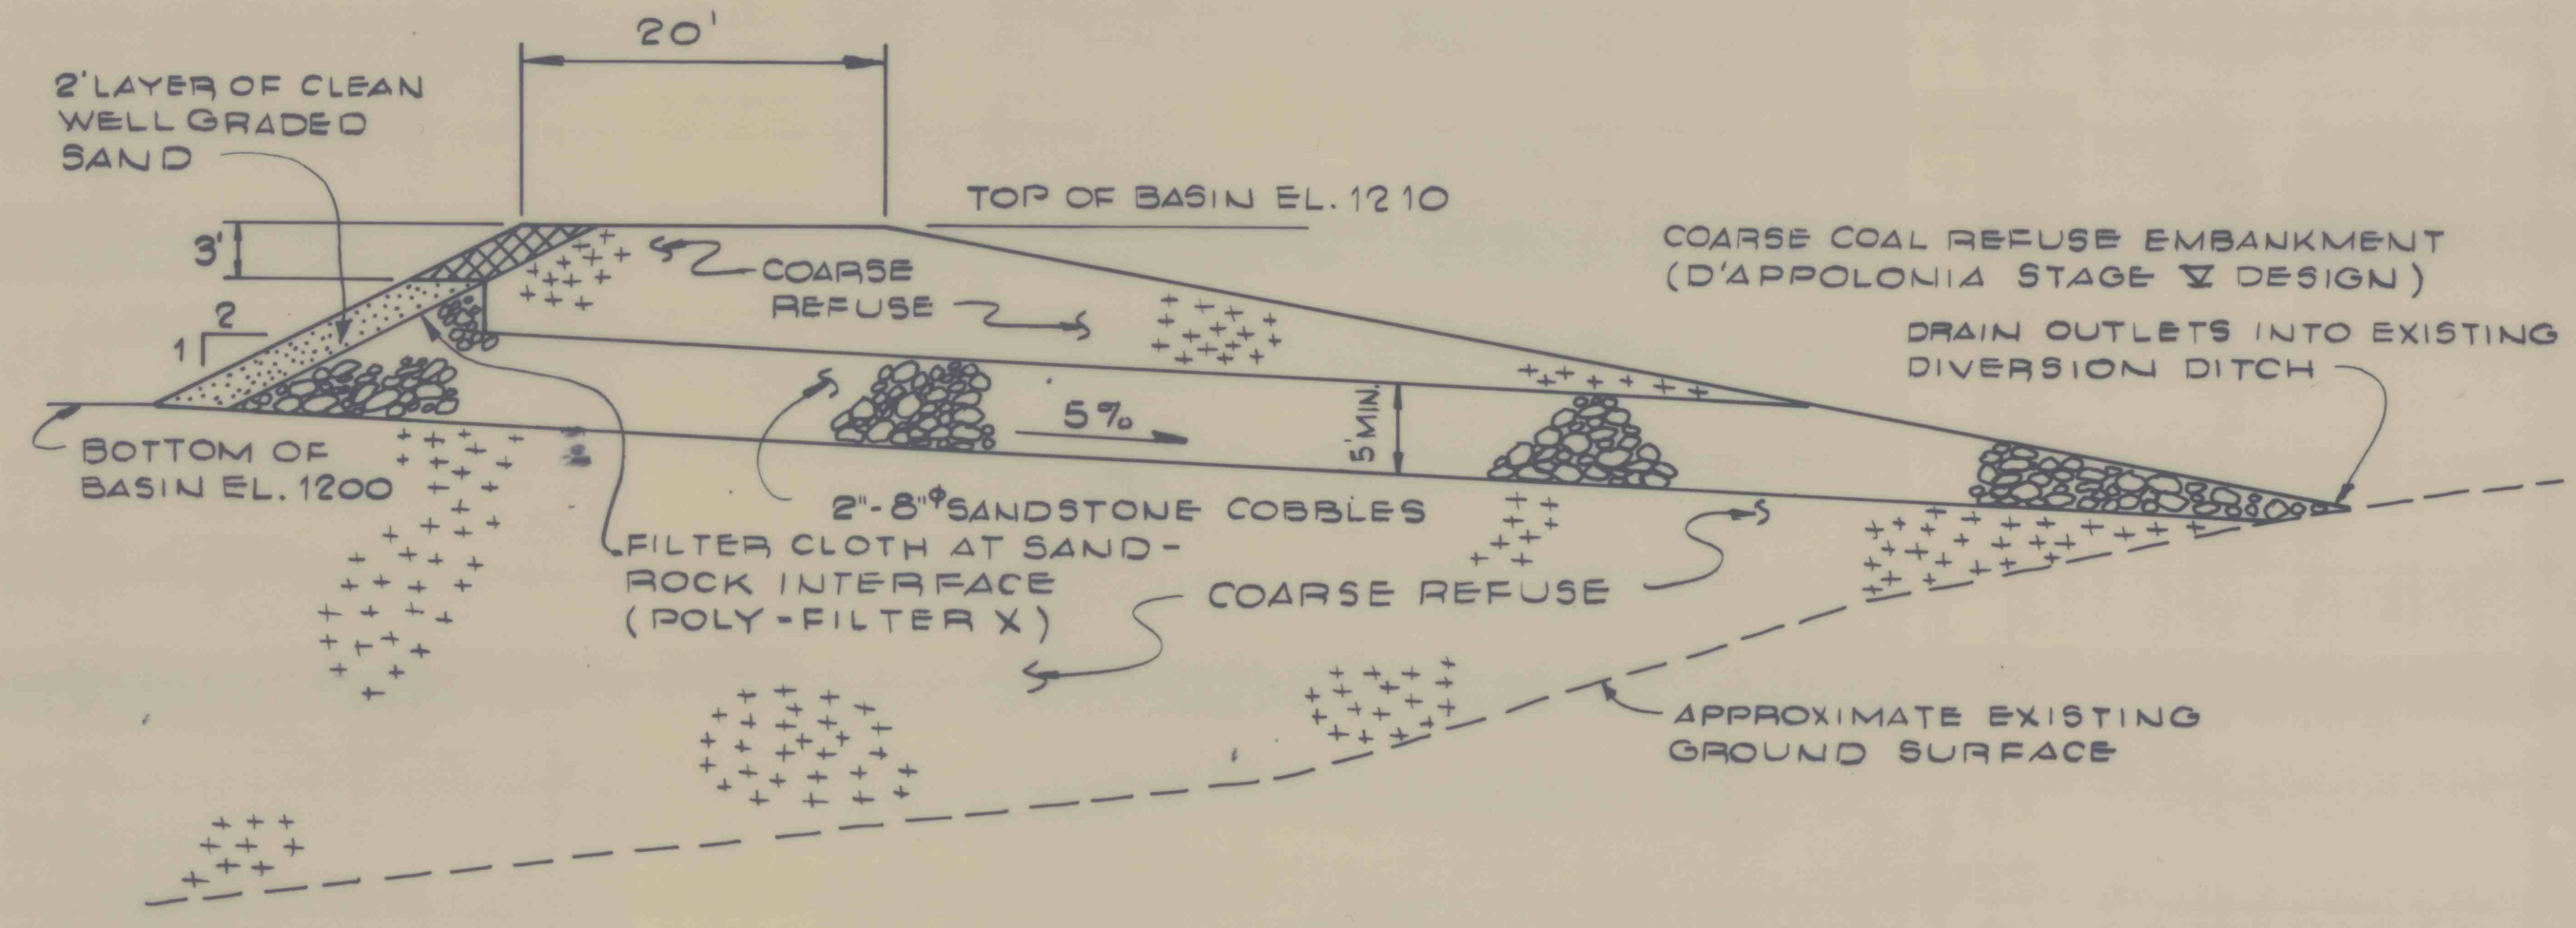


SECTION 3~3
SCALE: 1"=10'

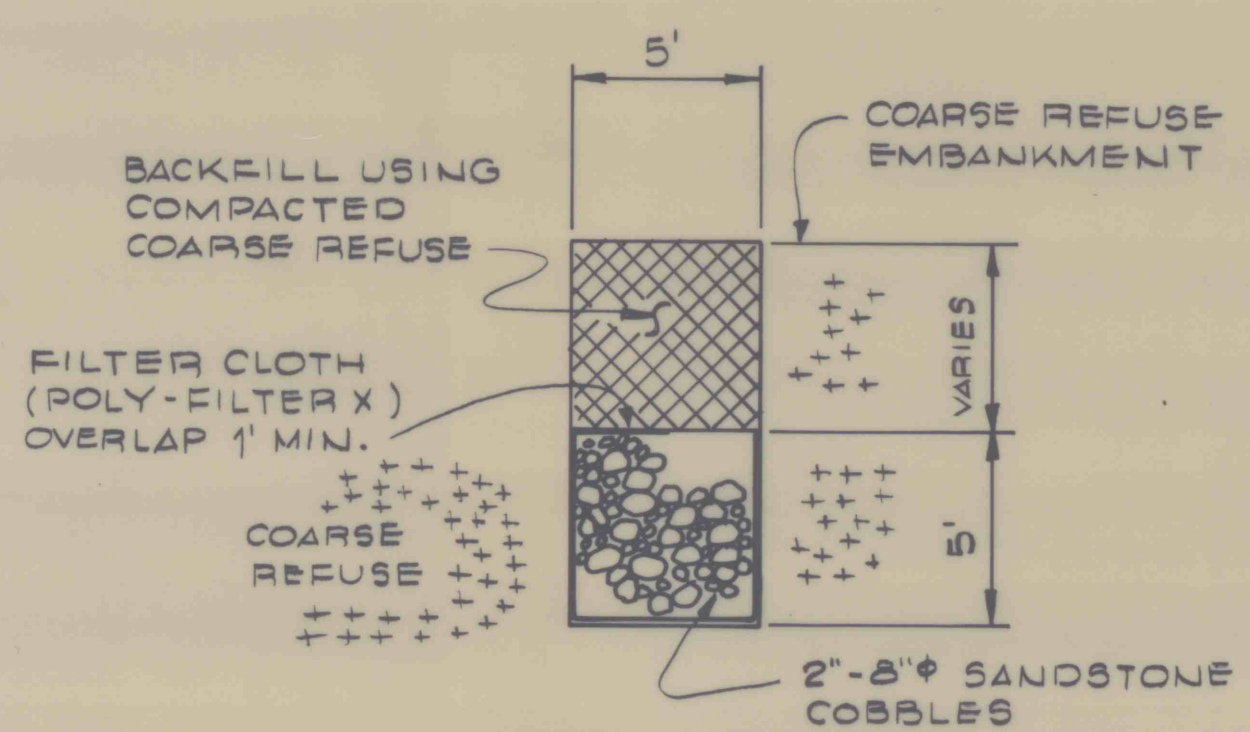

SECTION 4~4
N.T.S.

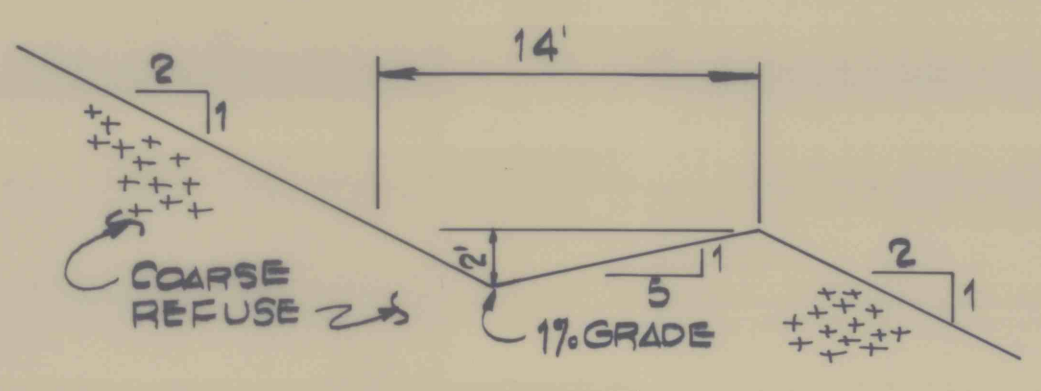

DETAIL 13
TYPICAL 15' WIDE BENCH
N.T.S.

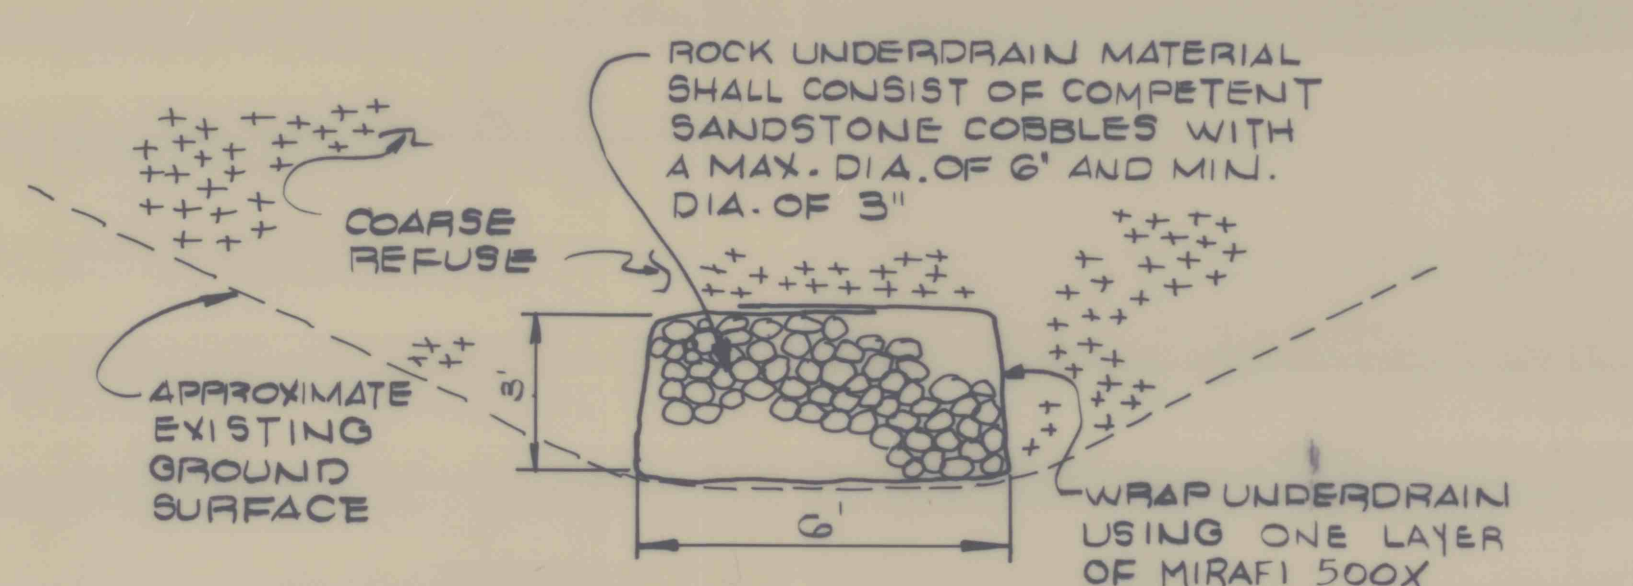

DETAIL 14
ROCK UNDERDRAIN
N.T.S.

SRW ASSOCIATES INC.			
SCALE: AS SHOWN	APPROVED BY: <i>R.K. K... ..</i>	DRAWN BY: <i>RECHTER</i>	
DATE: FEB. 24, 1984	CHECKED BY: <i>um</i>		
BETHLEHEM MINES CORPORATION WEST VIRGINIA DIVISION BOONE NO. 131 MINE EXISTING COAL REFUSE DISPOSAL FACILITY VAN, WEST VIRGINIA			
DETAILS 10 THROUGH 14 AND SECTIONS C-C AND D-D		SHEET NUMBER 11 of 13 DRAWING NUMBER 83155 - E10	

FILE 12-5-124