




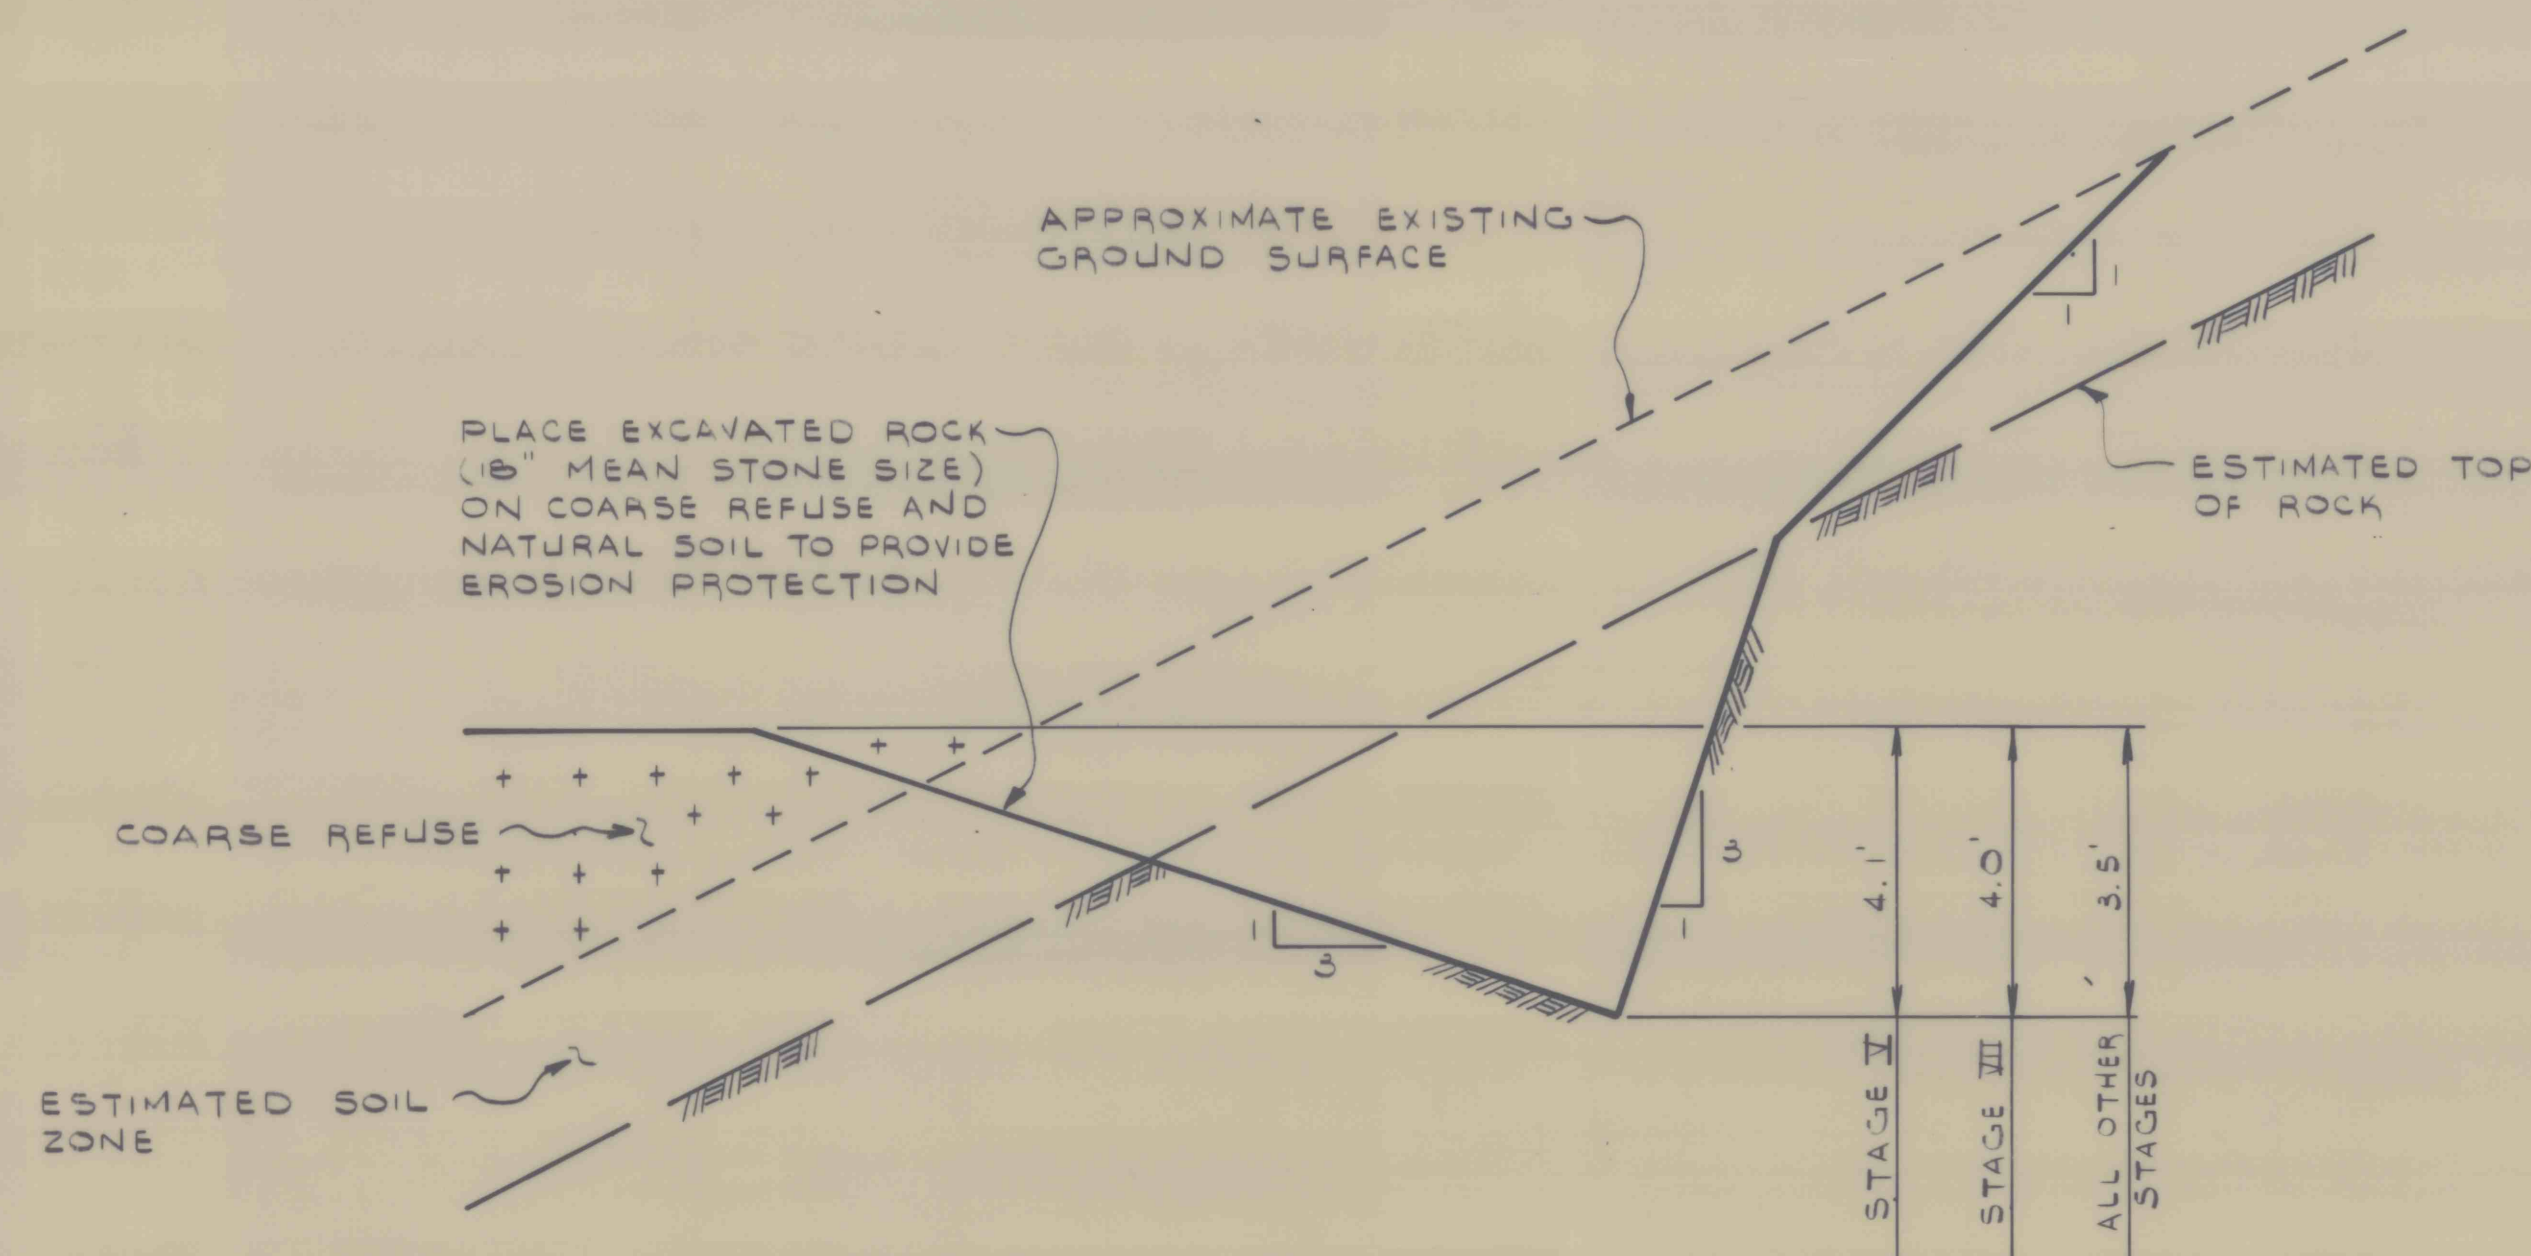


DETAIL 25
GROIN DITCH
N.T.S.

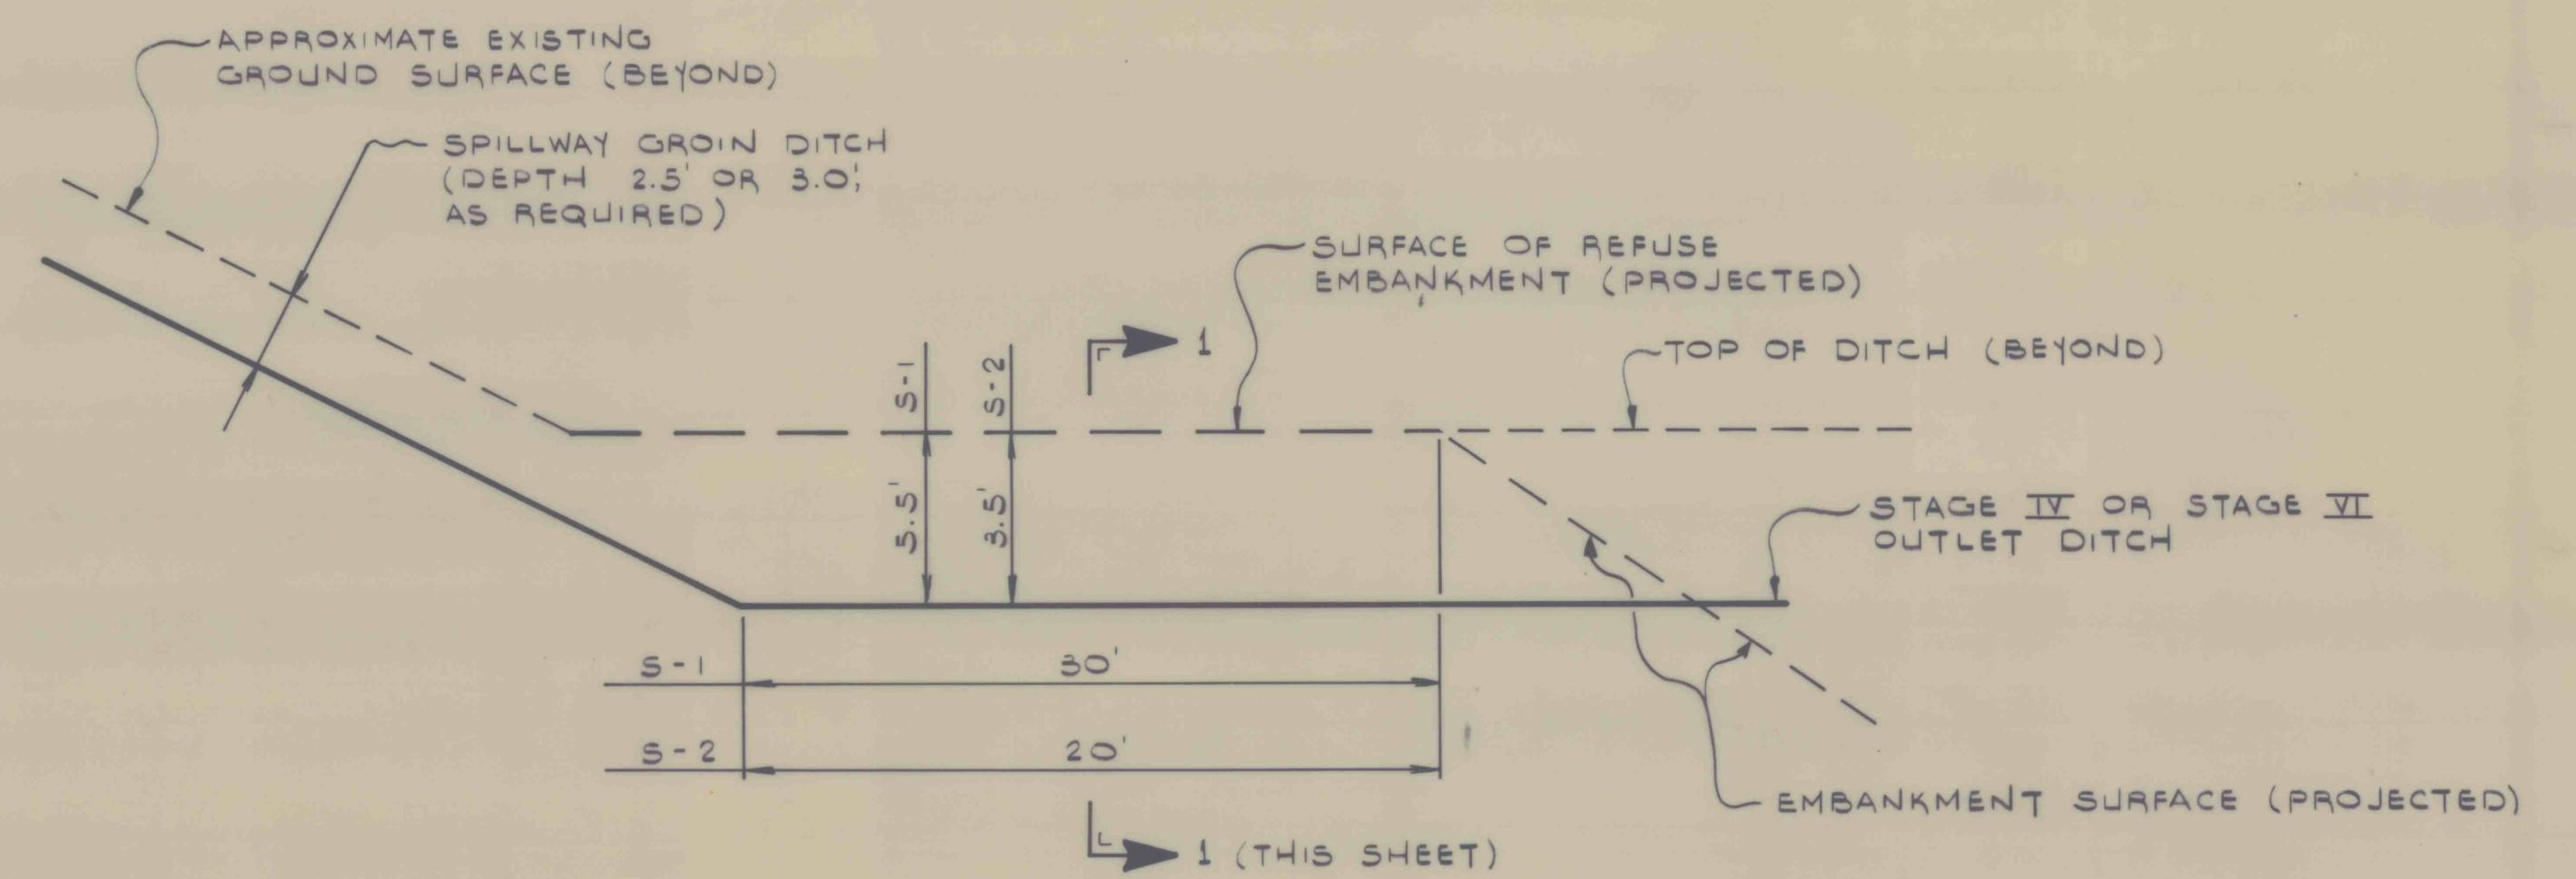

DETAIL 26
STILLING BASINS S-1 AND S-2
N.T.S.

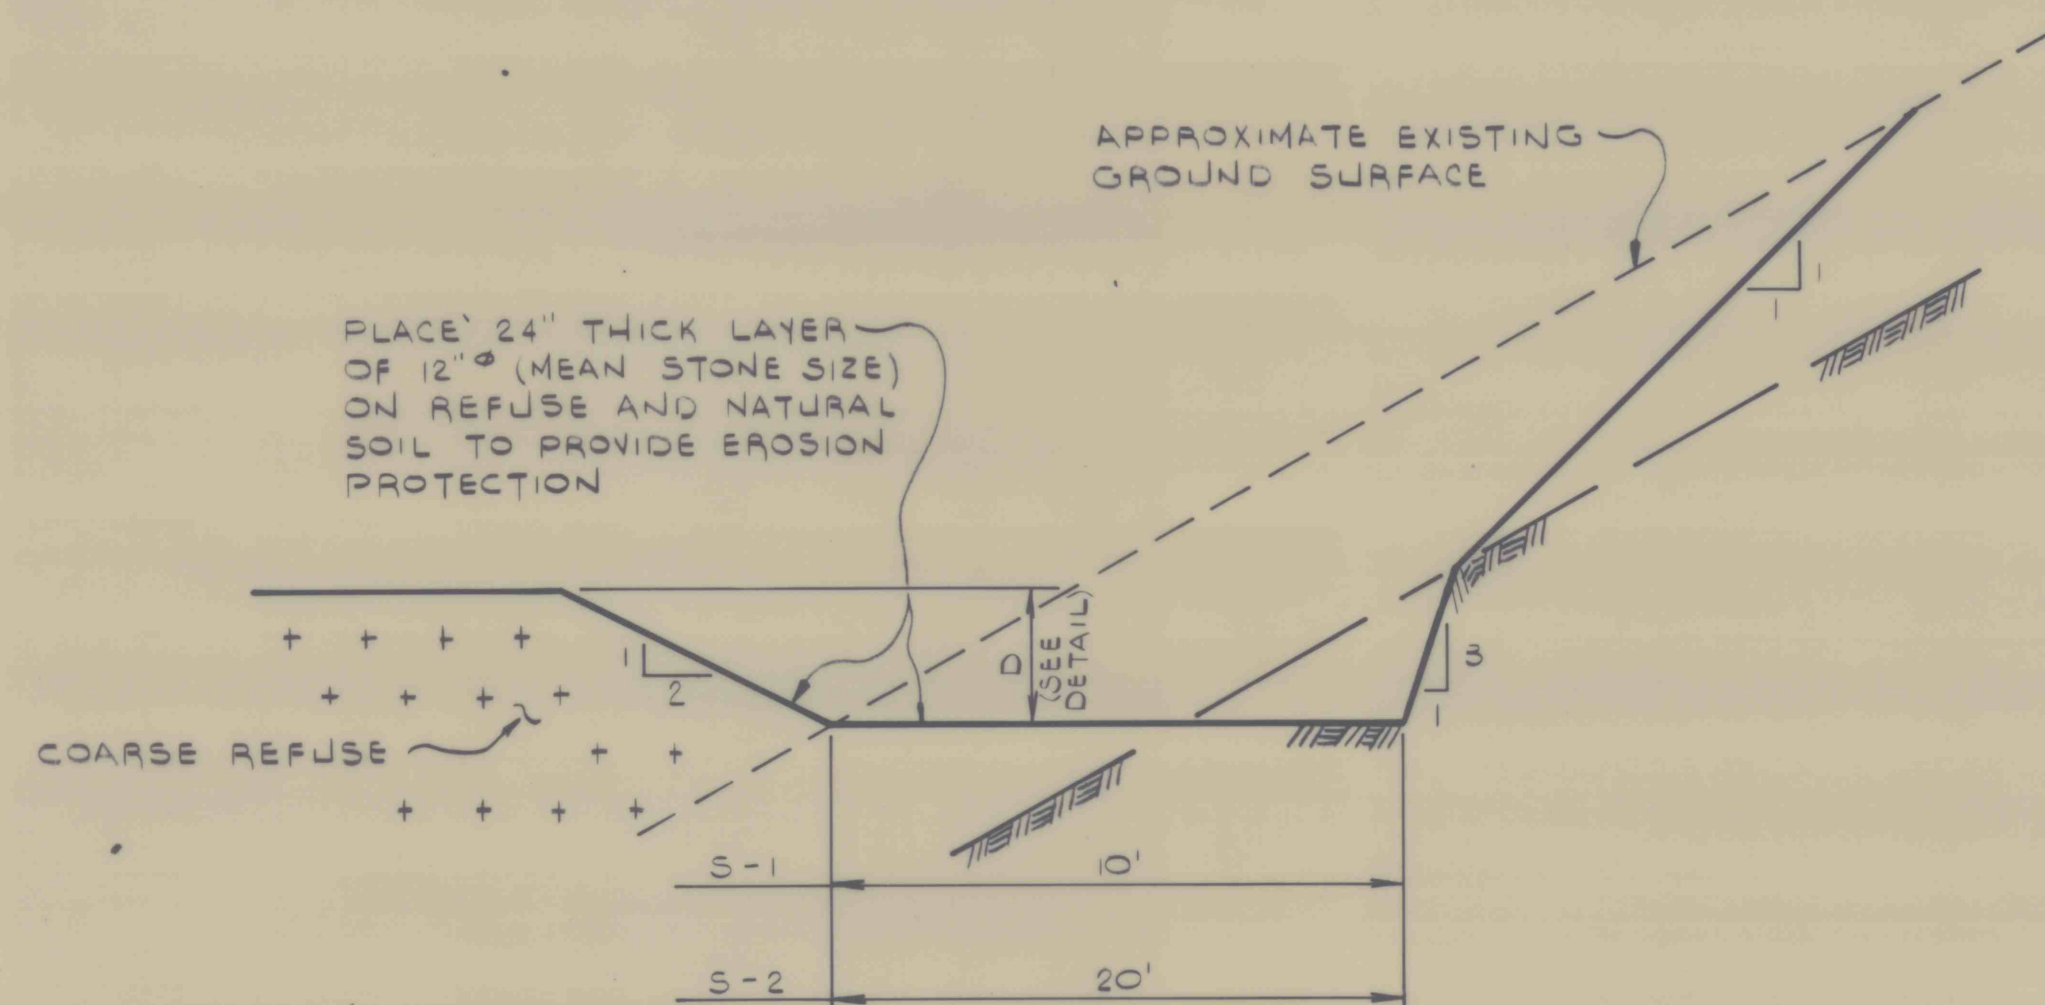

SECTION 1-1
N.T.S.

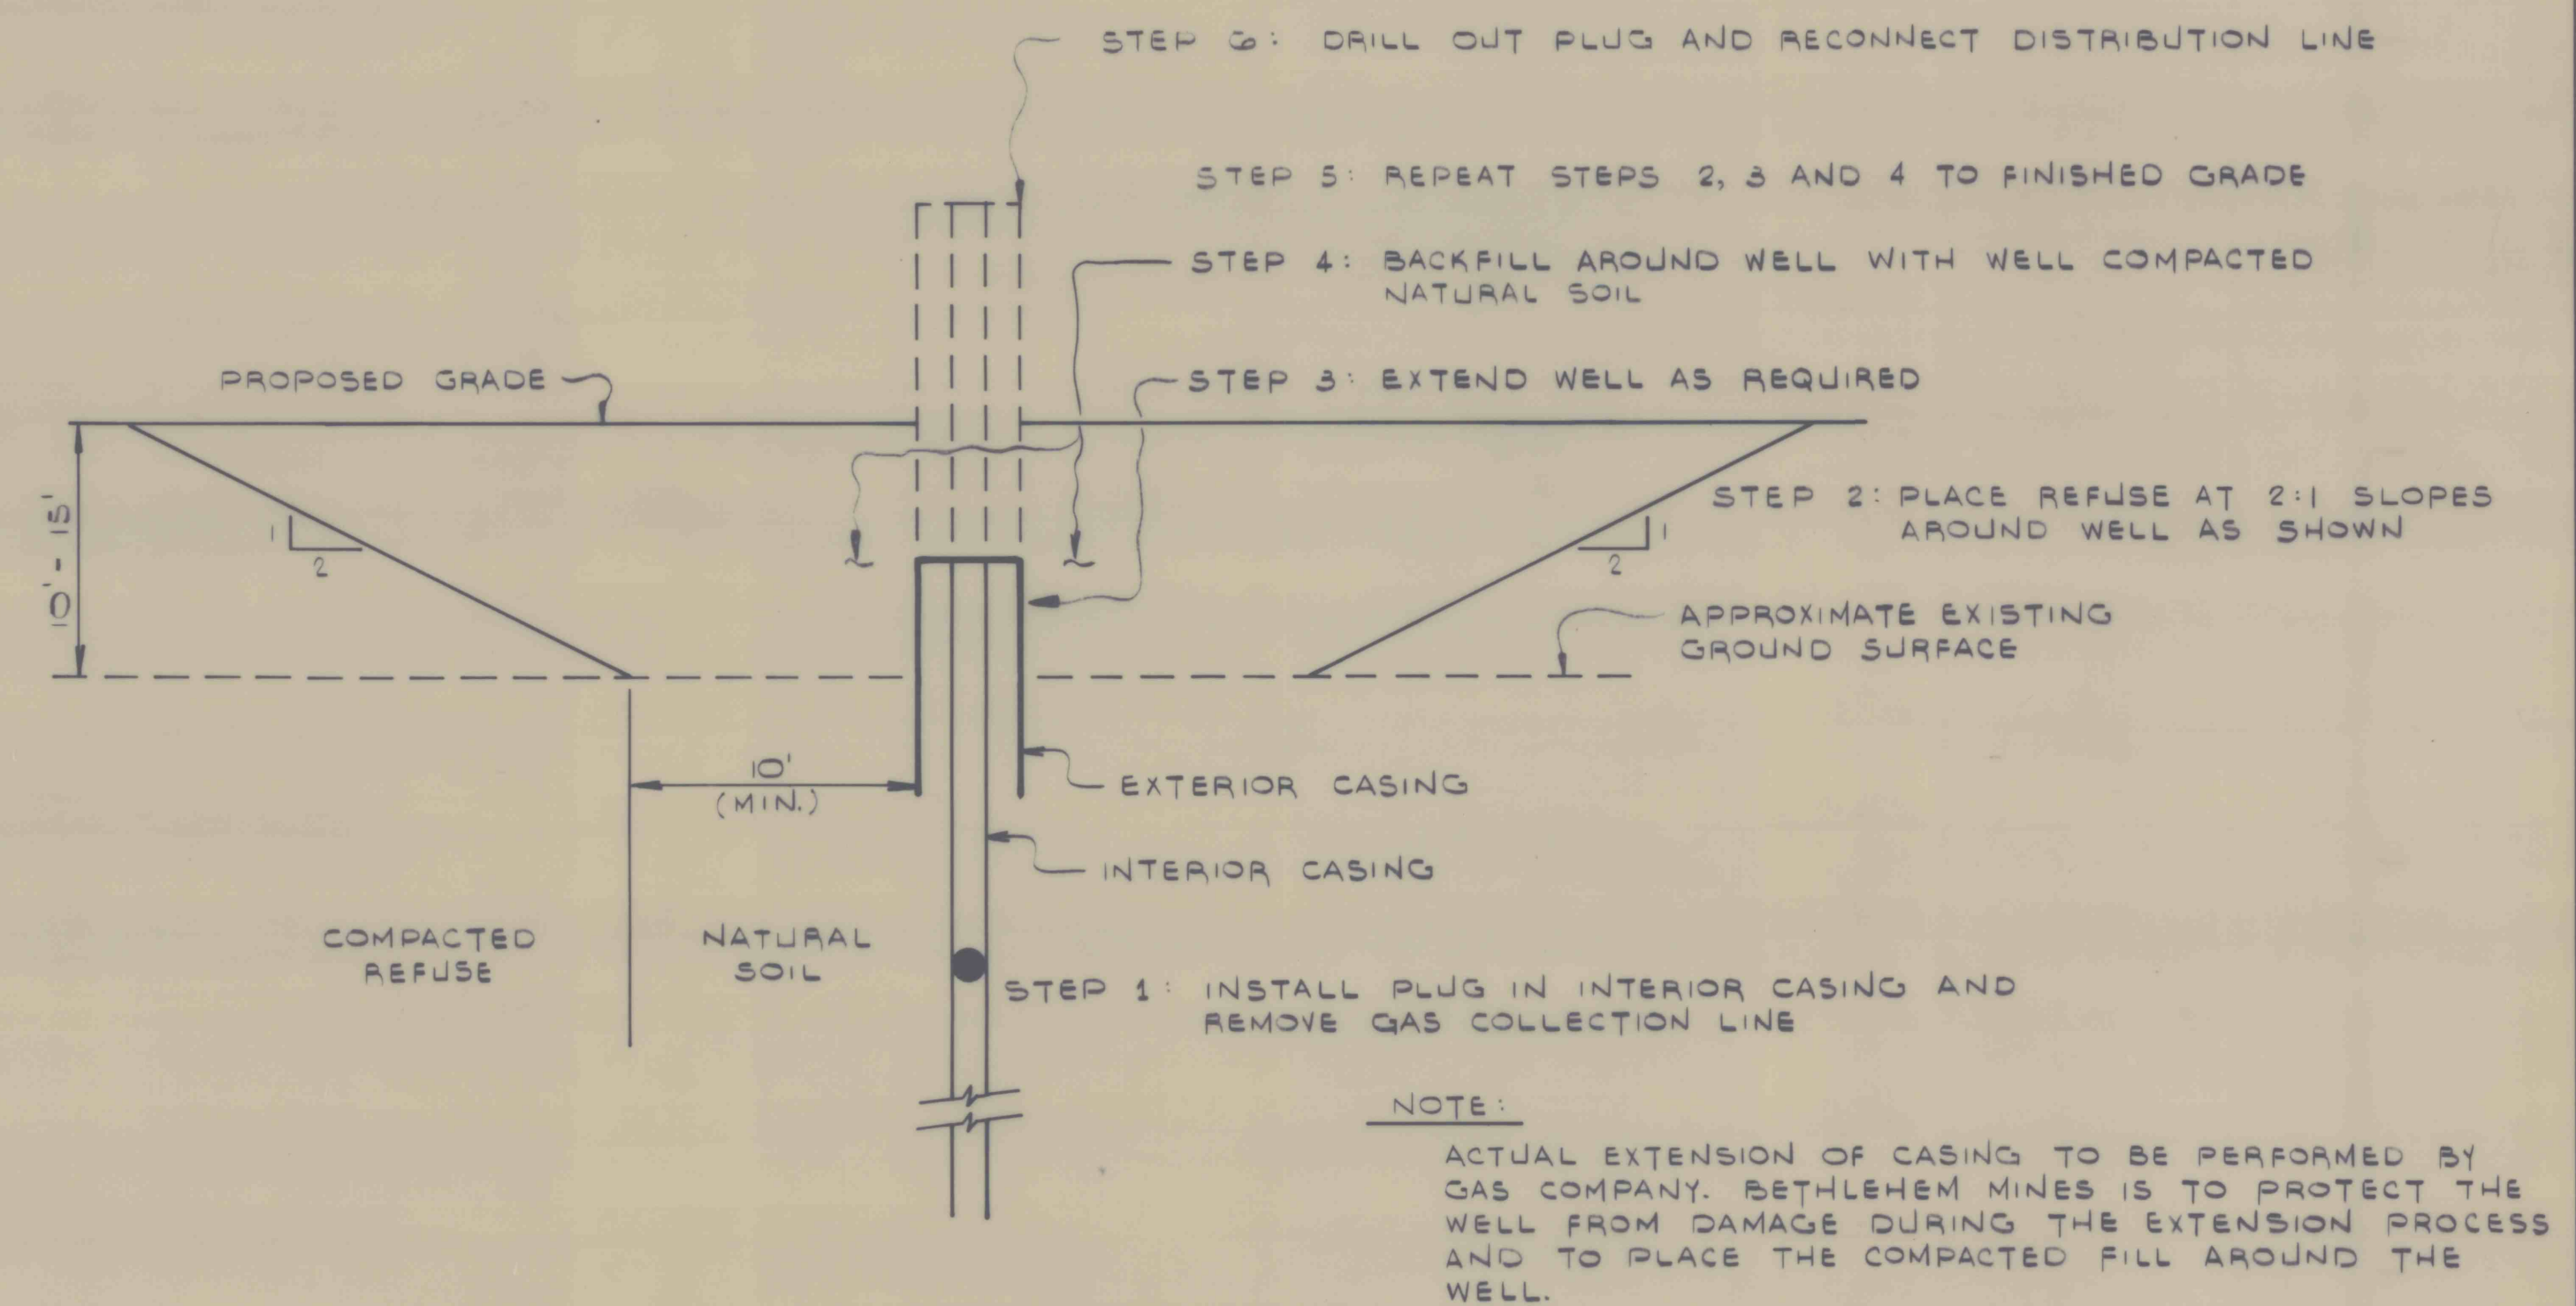

DETAIL 27
EXTENSION OF GAS WELL
N.T.S.

SRW ASSOCIATES INC.			
SCALE: AS NOTED	APPROVED BY: <i>[Signature]</i>	DRAWN BY: B. SNYDER	
DATE: APRIL 25, 1984	CHECKED BY: <i>[Signature]</i>	BETHLEHEM MINES CORPORATION WEST VIRGINIA DIVISION BOONE NO. 131 MINE EXISTING COAL REFUSE DISPOSAL FACILITY VAN, WEST VIRGINIA	
DETAILS 25 THROUGH 27 AND SECTION 1-1		SHEET NUMBER 13 of 13	DRAWING NUMBER 83155 - E12

FILE 12-5-126