


4 K

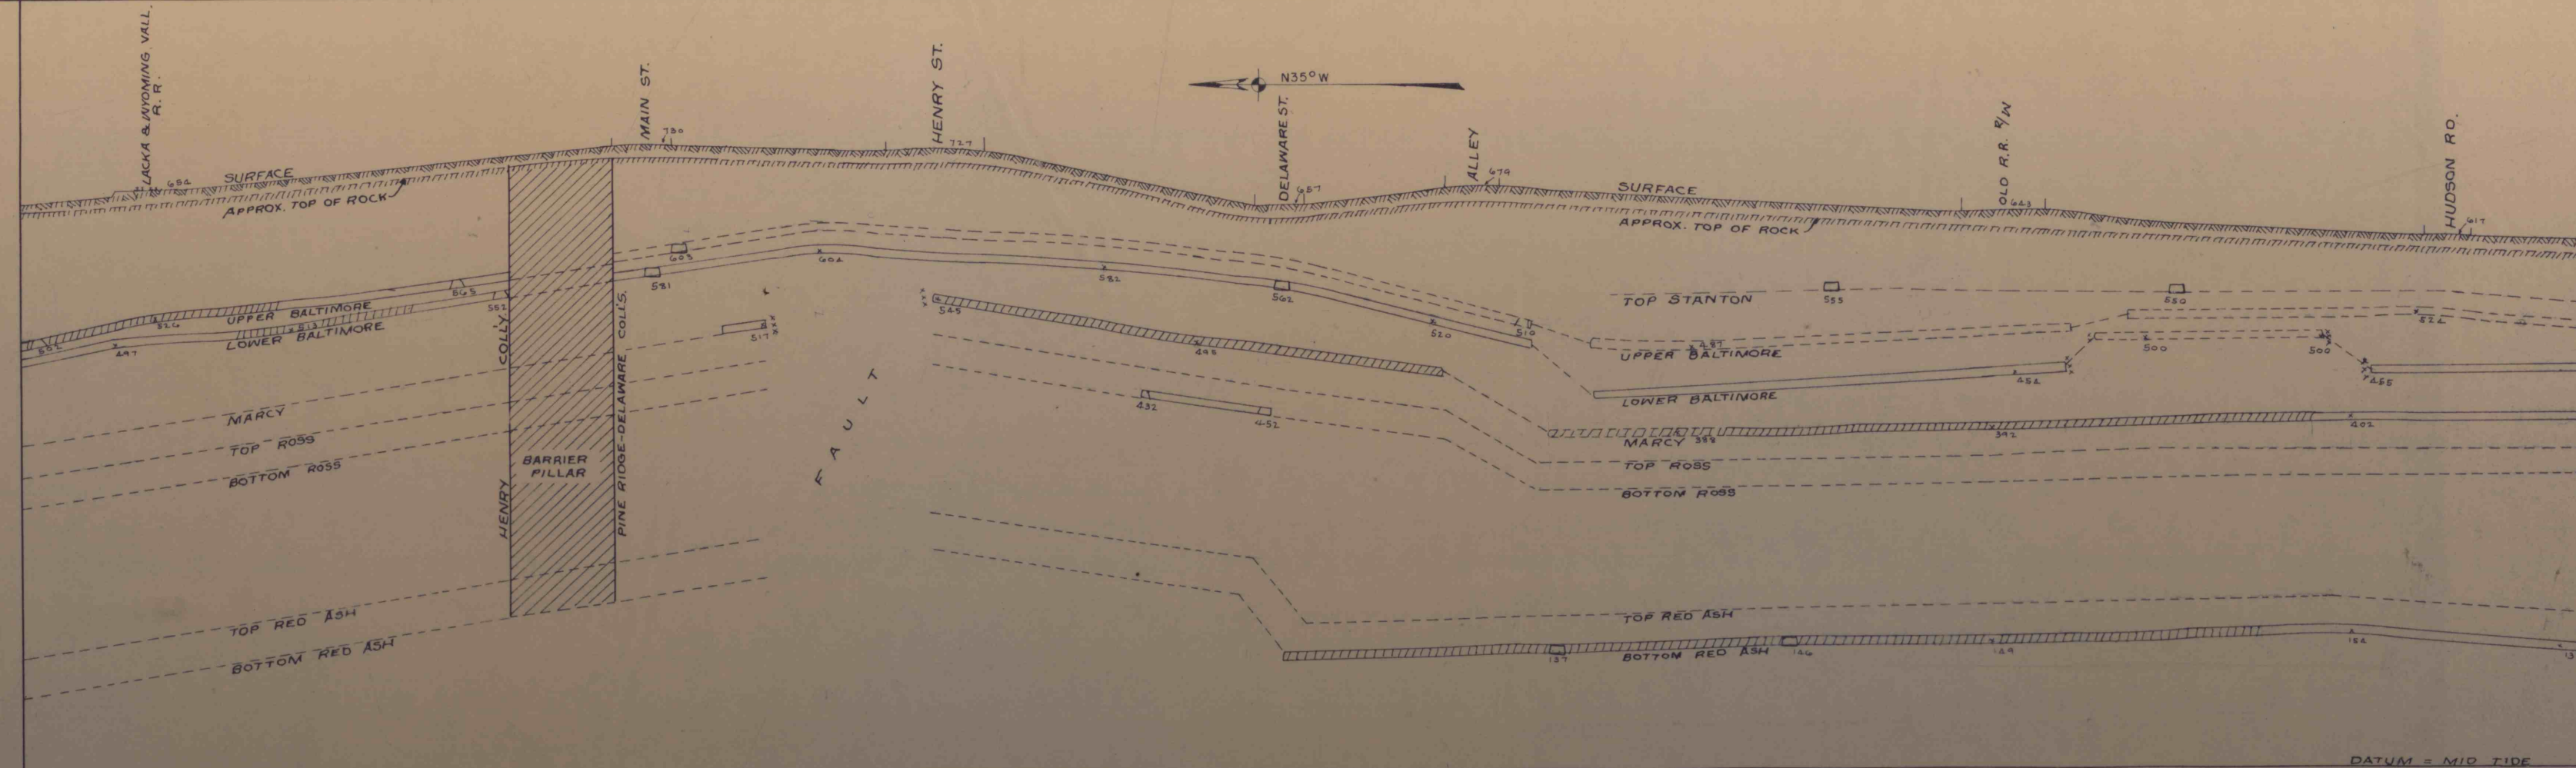

CROSS SECTION FOLIO 4-K
LOOKING UPSTREAM
HORIZONTAL & VERTICAL SCALE IN FEET

4 U



CROSS SECTION FOLIO 4-Q
LOOKING UPSTREAM
HORIZONTAL & VERTICAL SCALE IN FEET