9657-99

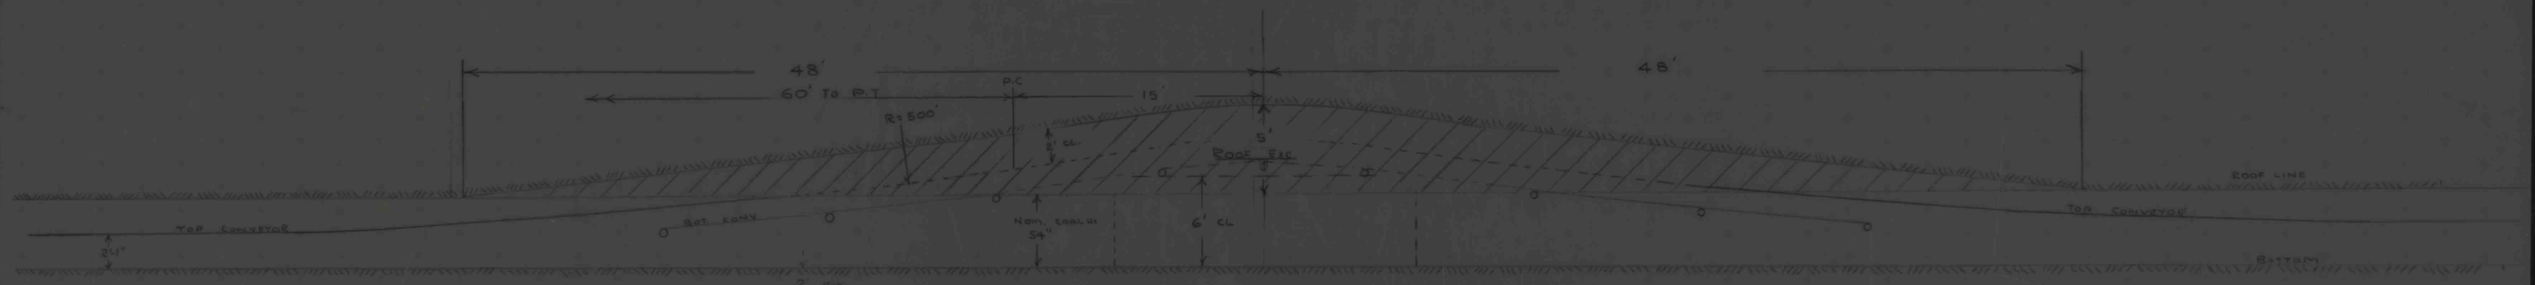

DETAIL-"A" BELT CROSSING AT JEEP ROAD - (SCALE 1"=5')

APPR. ROOF ELEVATION - 207 yd³ WITH NO BOT EX :: 58 yd³ ROOF EX WITH 2' BOT EX

PROPOSED PROJECTIONS
FOR SUPPLY BASE - JANE #1
SCALE - 1"=100' & 1"=5'
ICB 2-23-65

9657-99