HELVETIA COAL CO. ENGINEERING DEPT., INDIANA, PA.	
BOREHOLE FOR RUNNING CONCRETE FOR COMPLETION OF LUC #6 SLOPE. (BY WILLIAMSON CONST CO.)	
MADE BY- J.C.B.	SCALE 1" = 5'
TRACED BY E.S.	DATE 10-13-67
CHECKED BY	NO.

DRILLING STARTED — 10-12-1967
DRILLING & PIPE GROUTING COMPLETED —

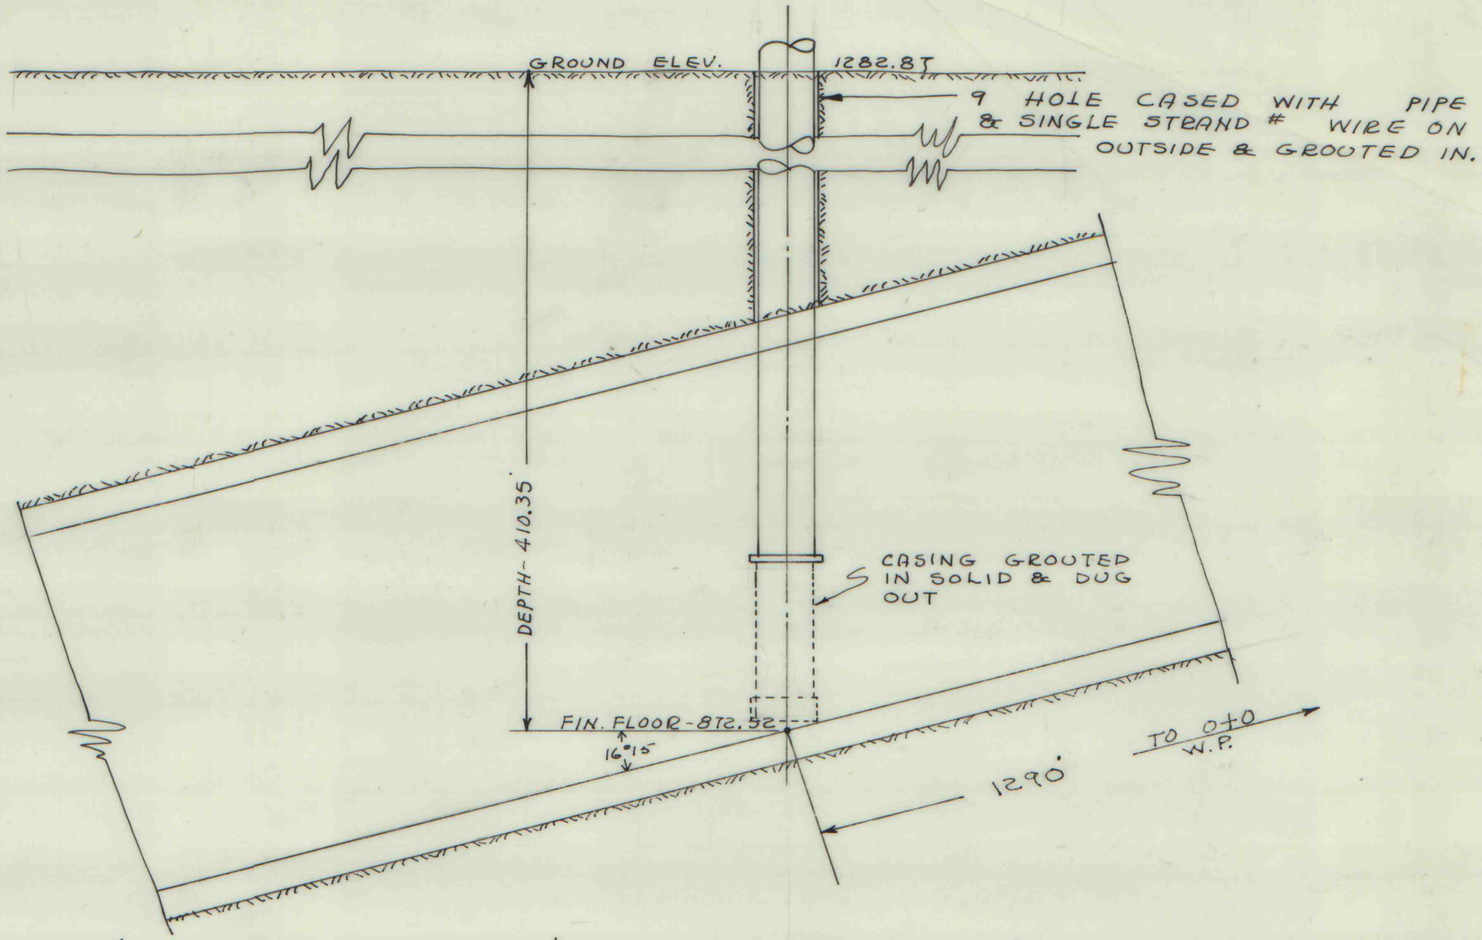

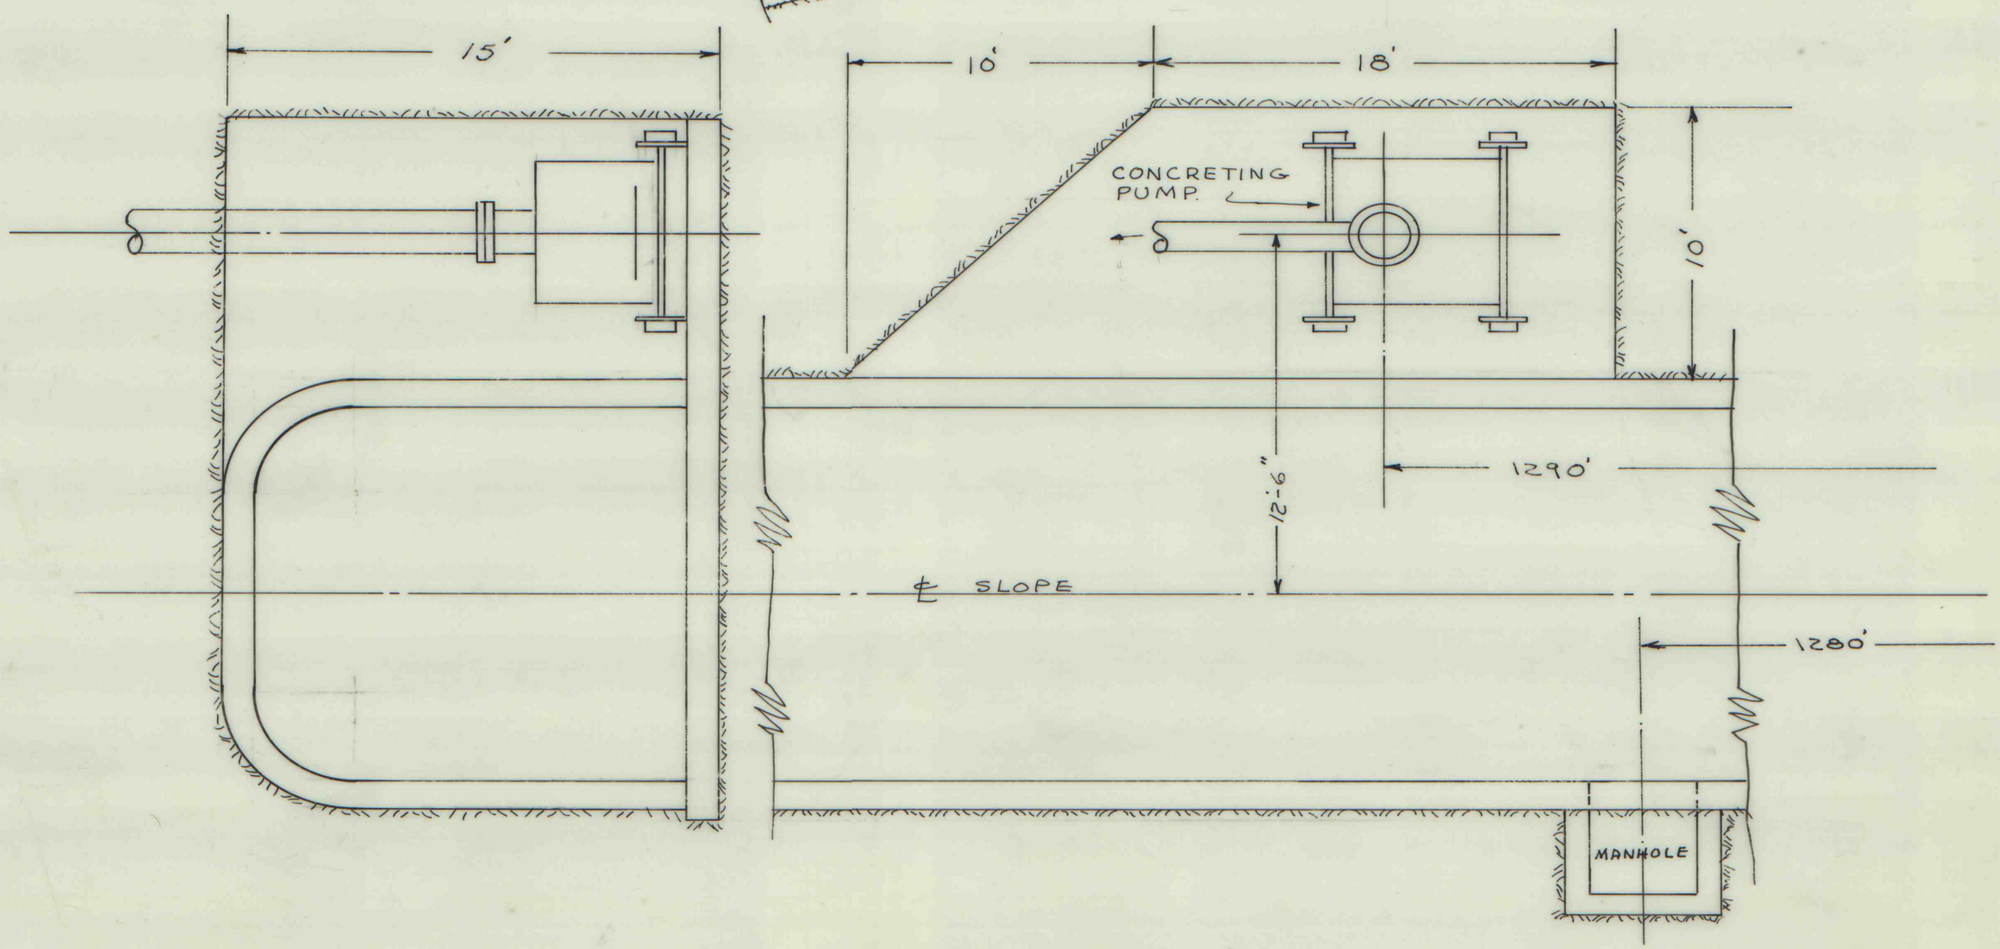

IMAPS # 091959791-96