



9715-28

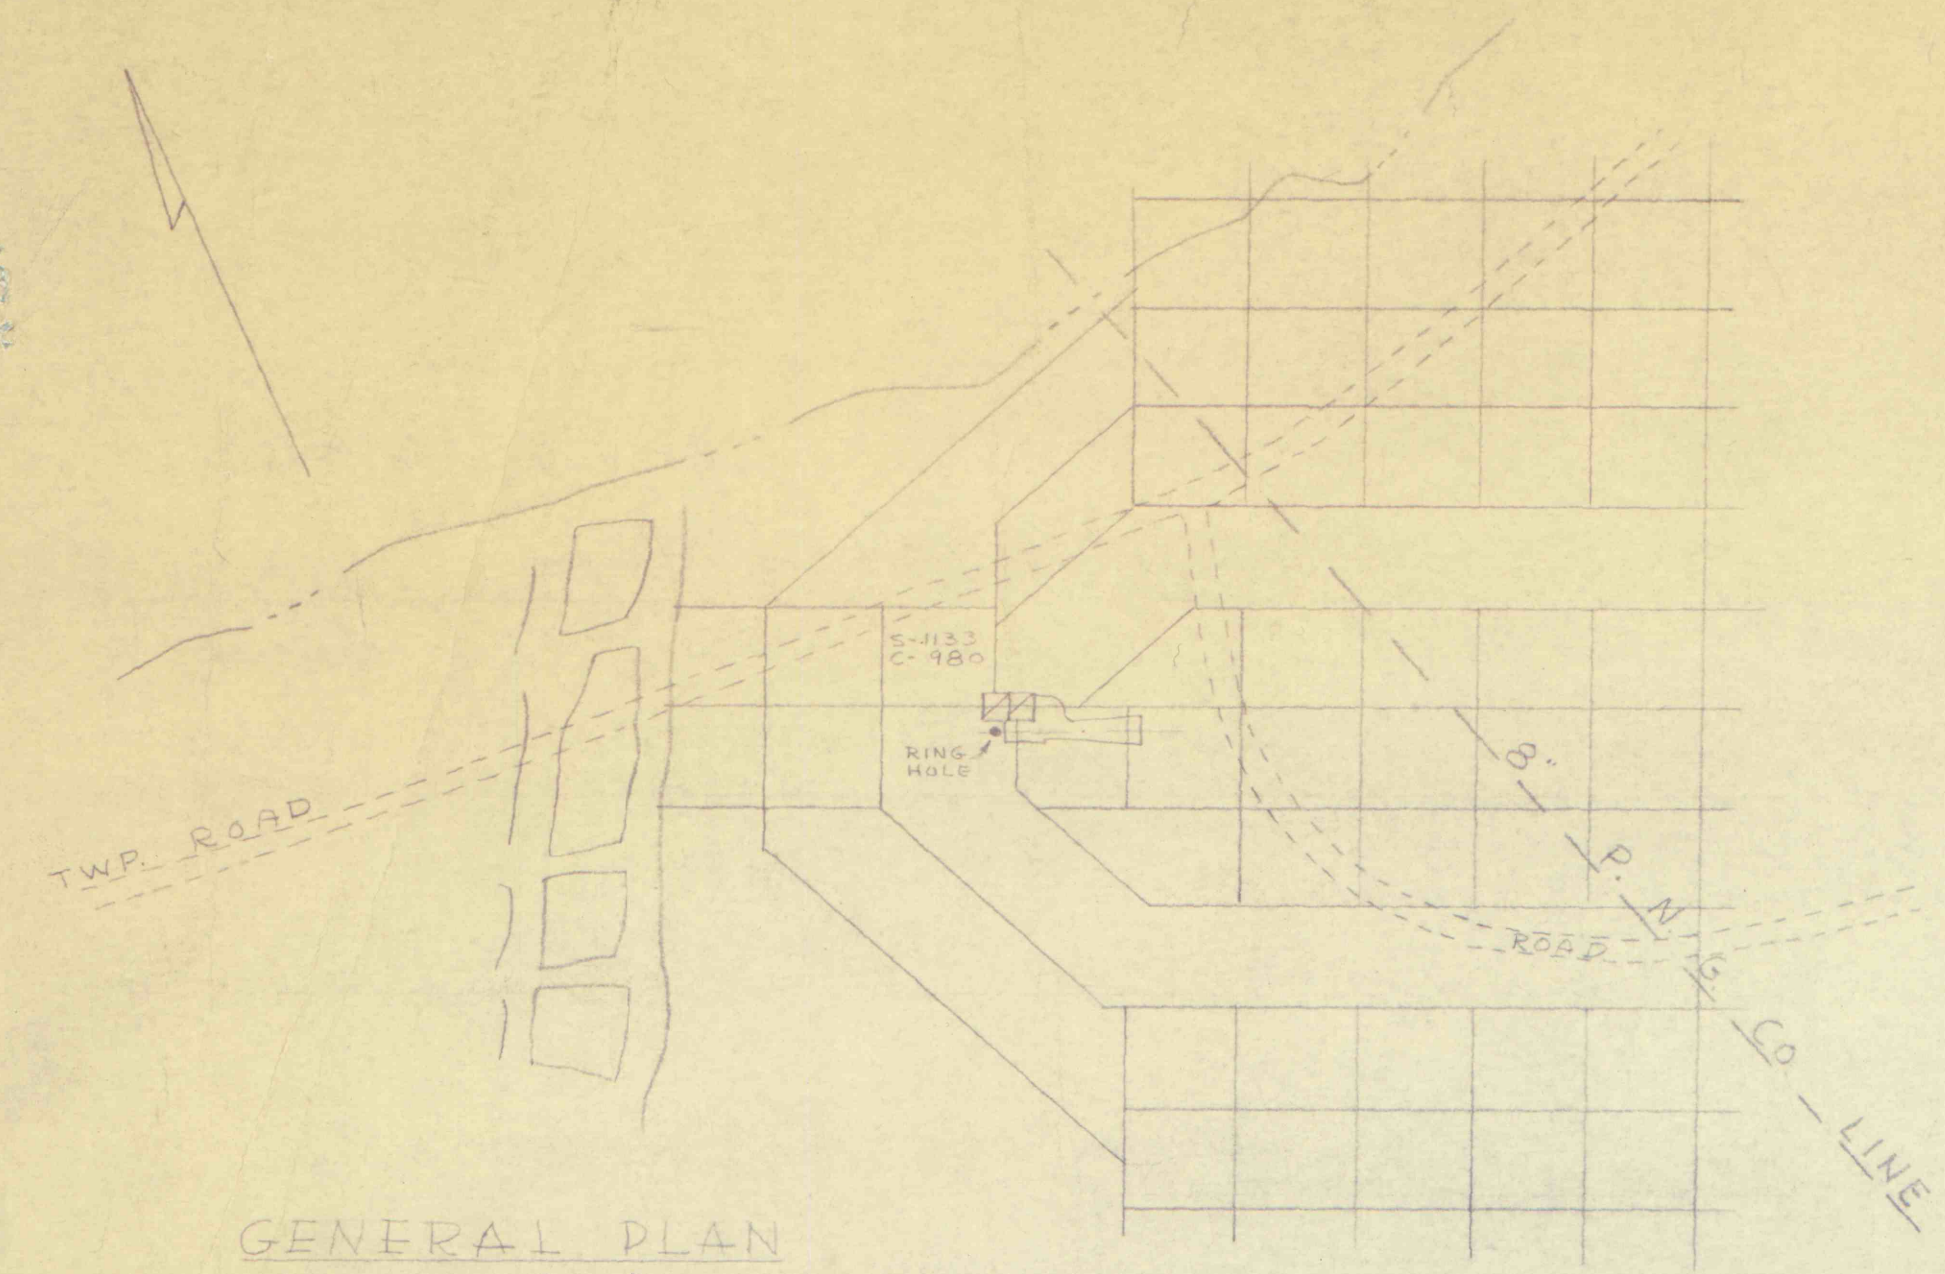


GENERAL PLAN
SCALE 1"=100'


PLAN

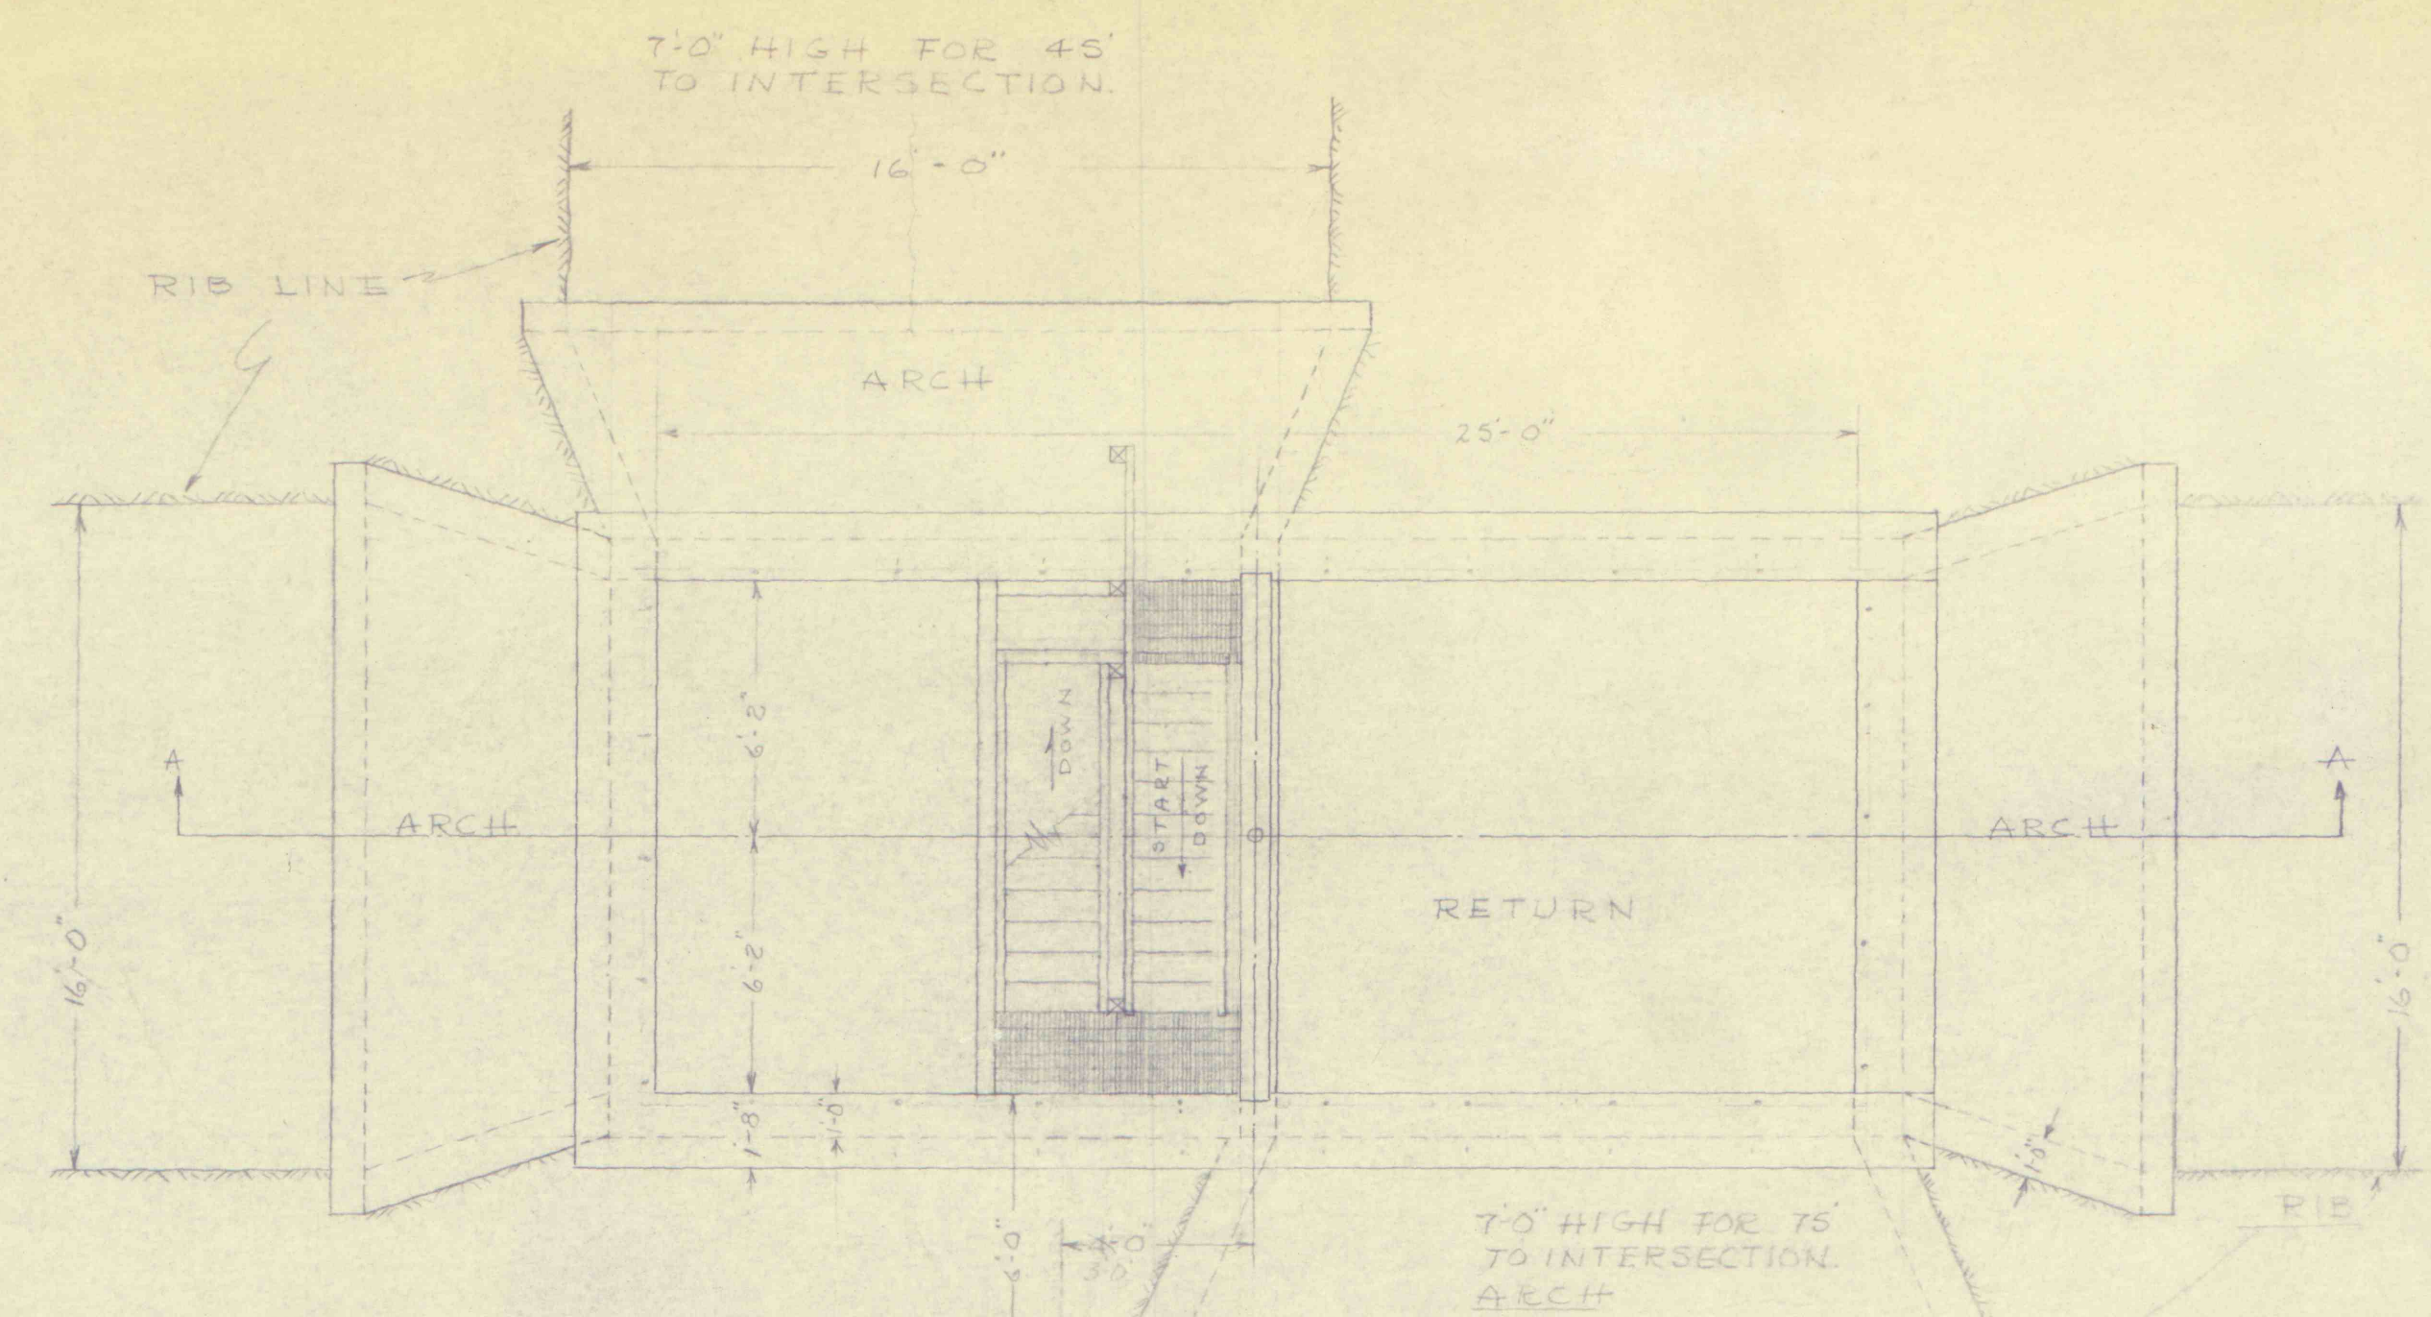

7'-0" HIGH FOR 33'
TO INTERSECTION

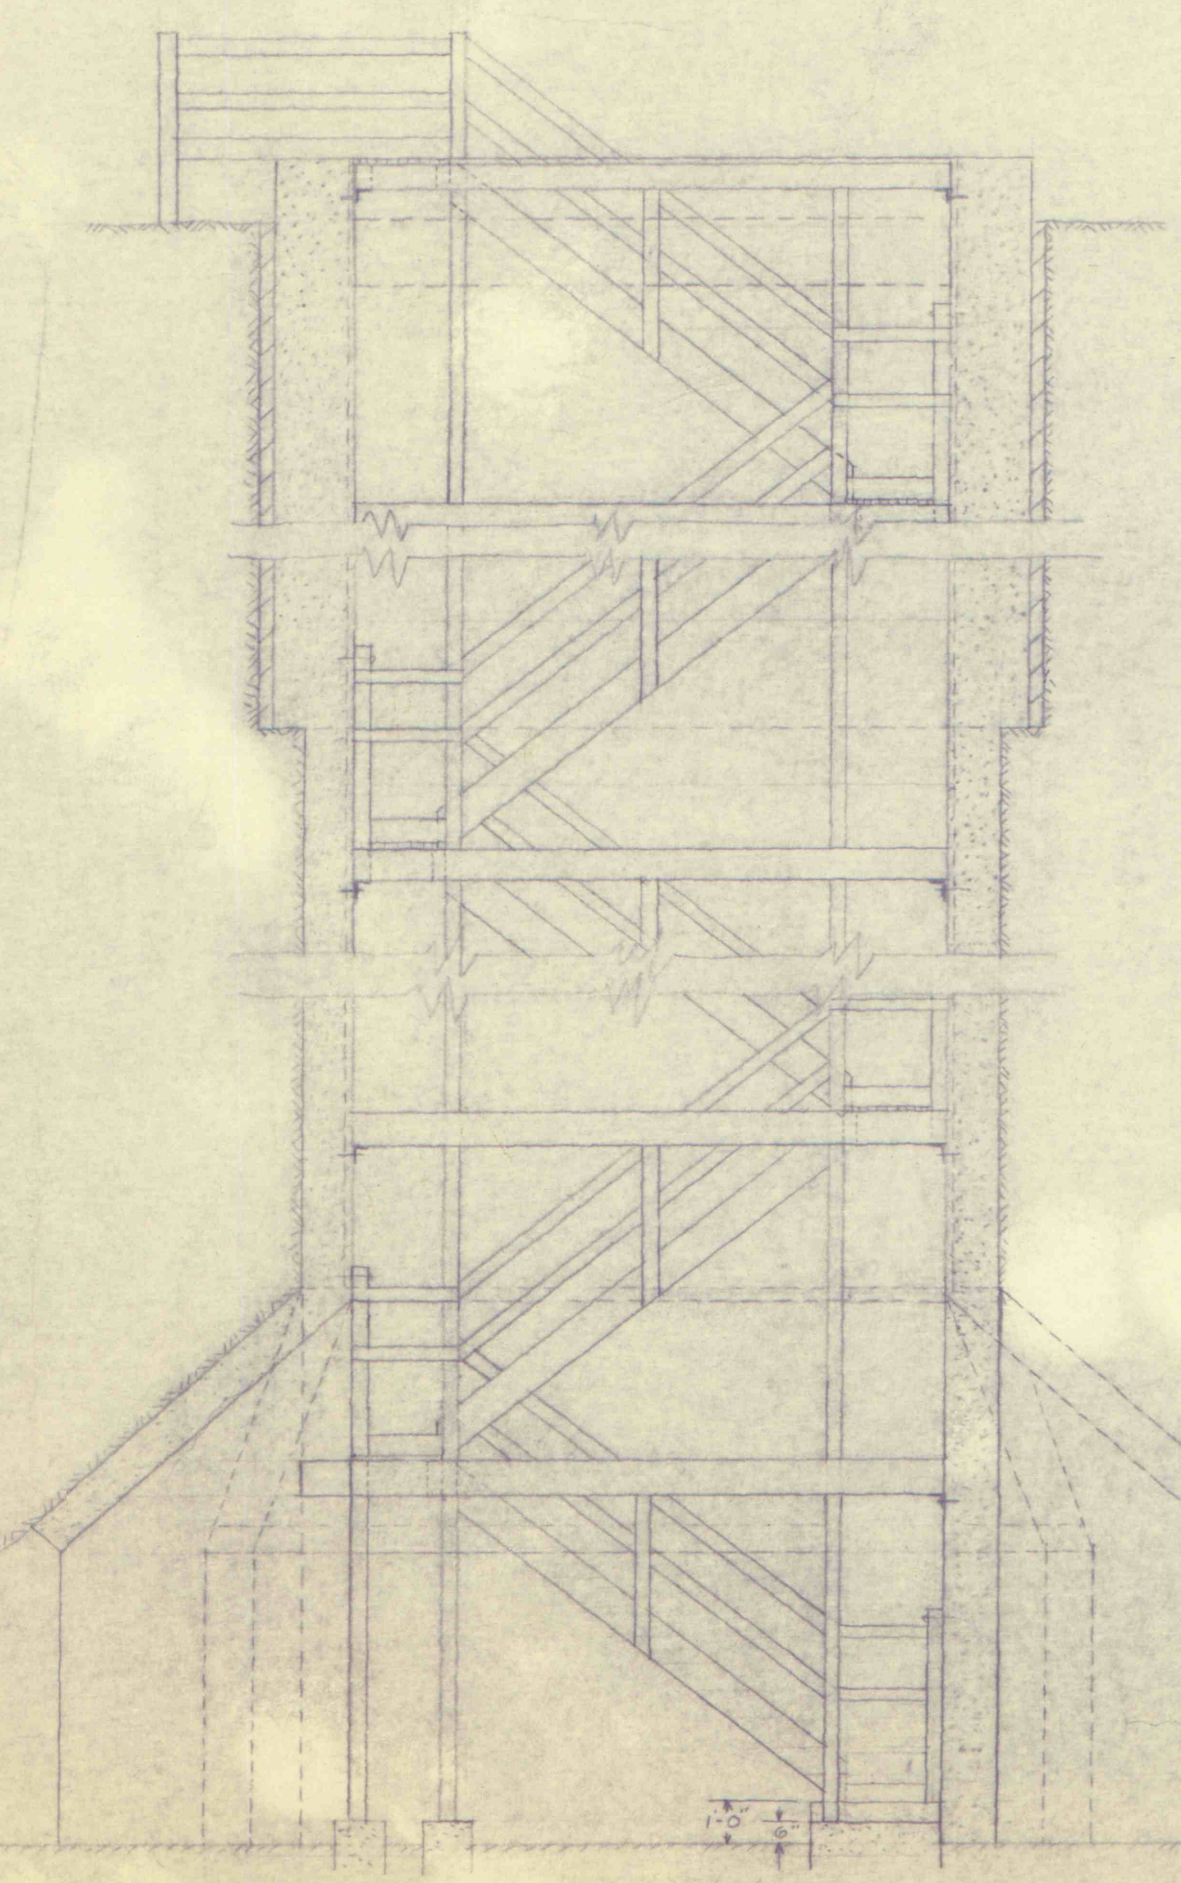


SECTION B-B

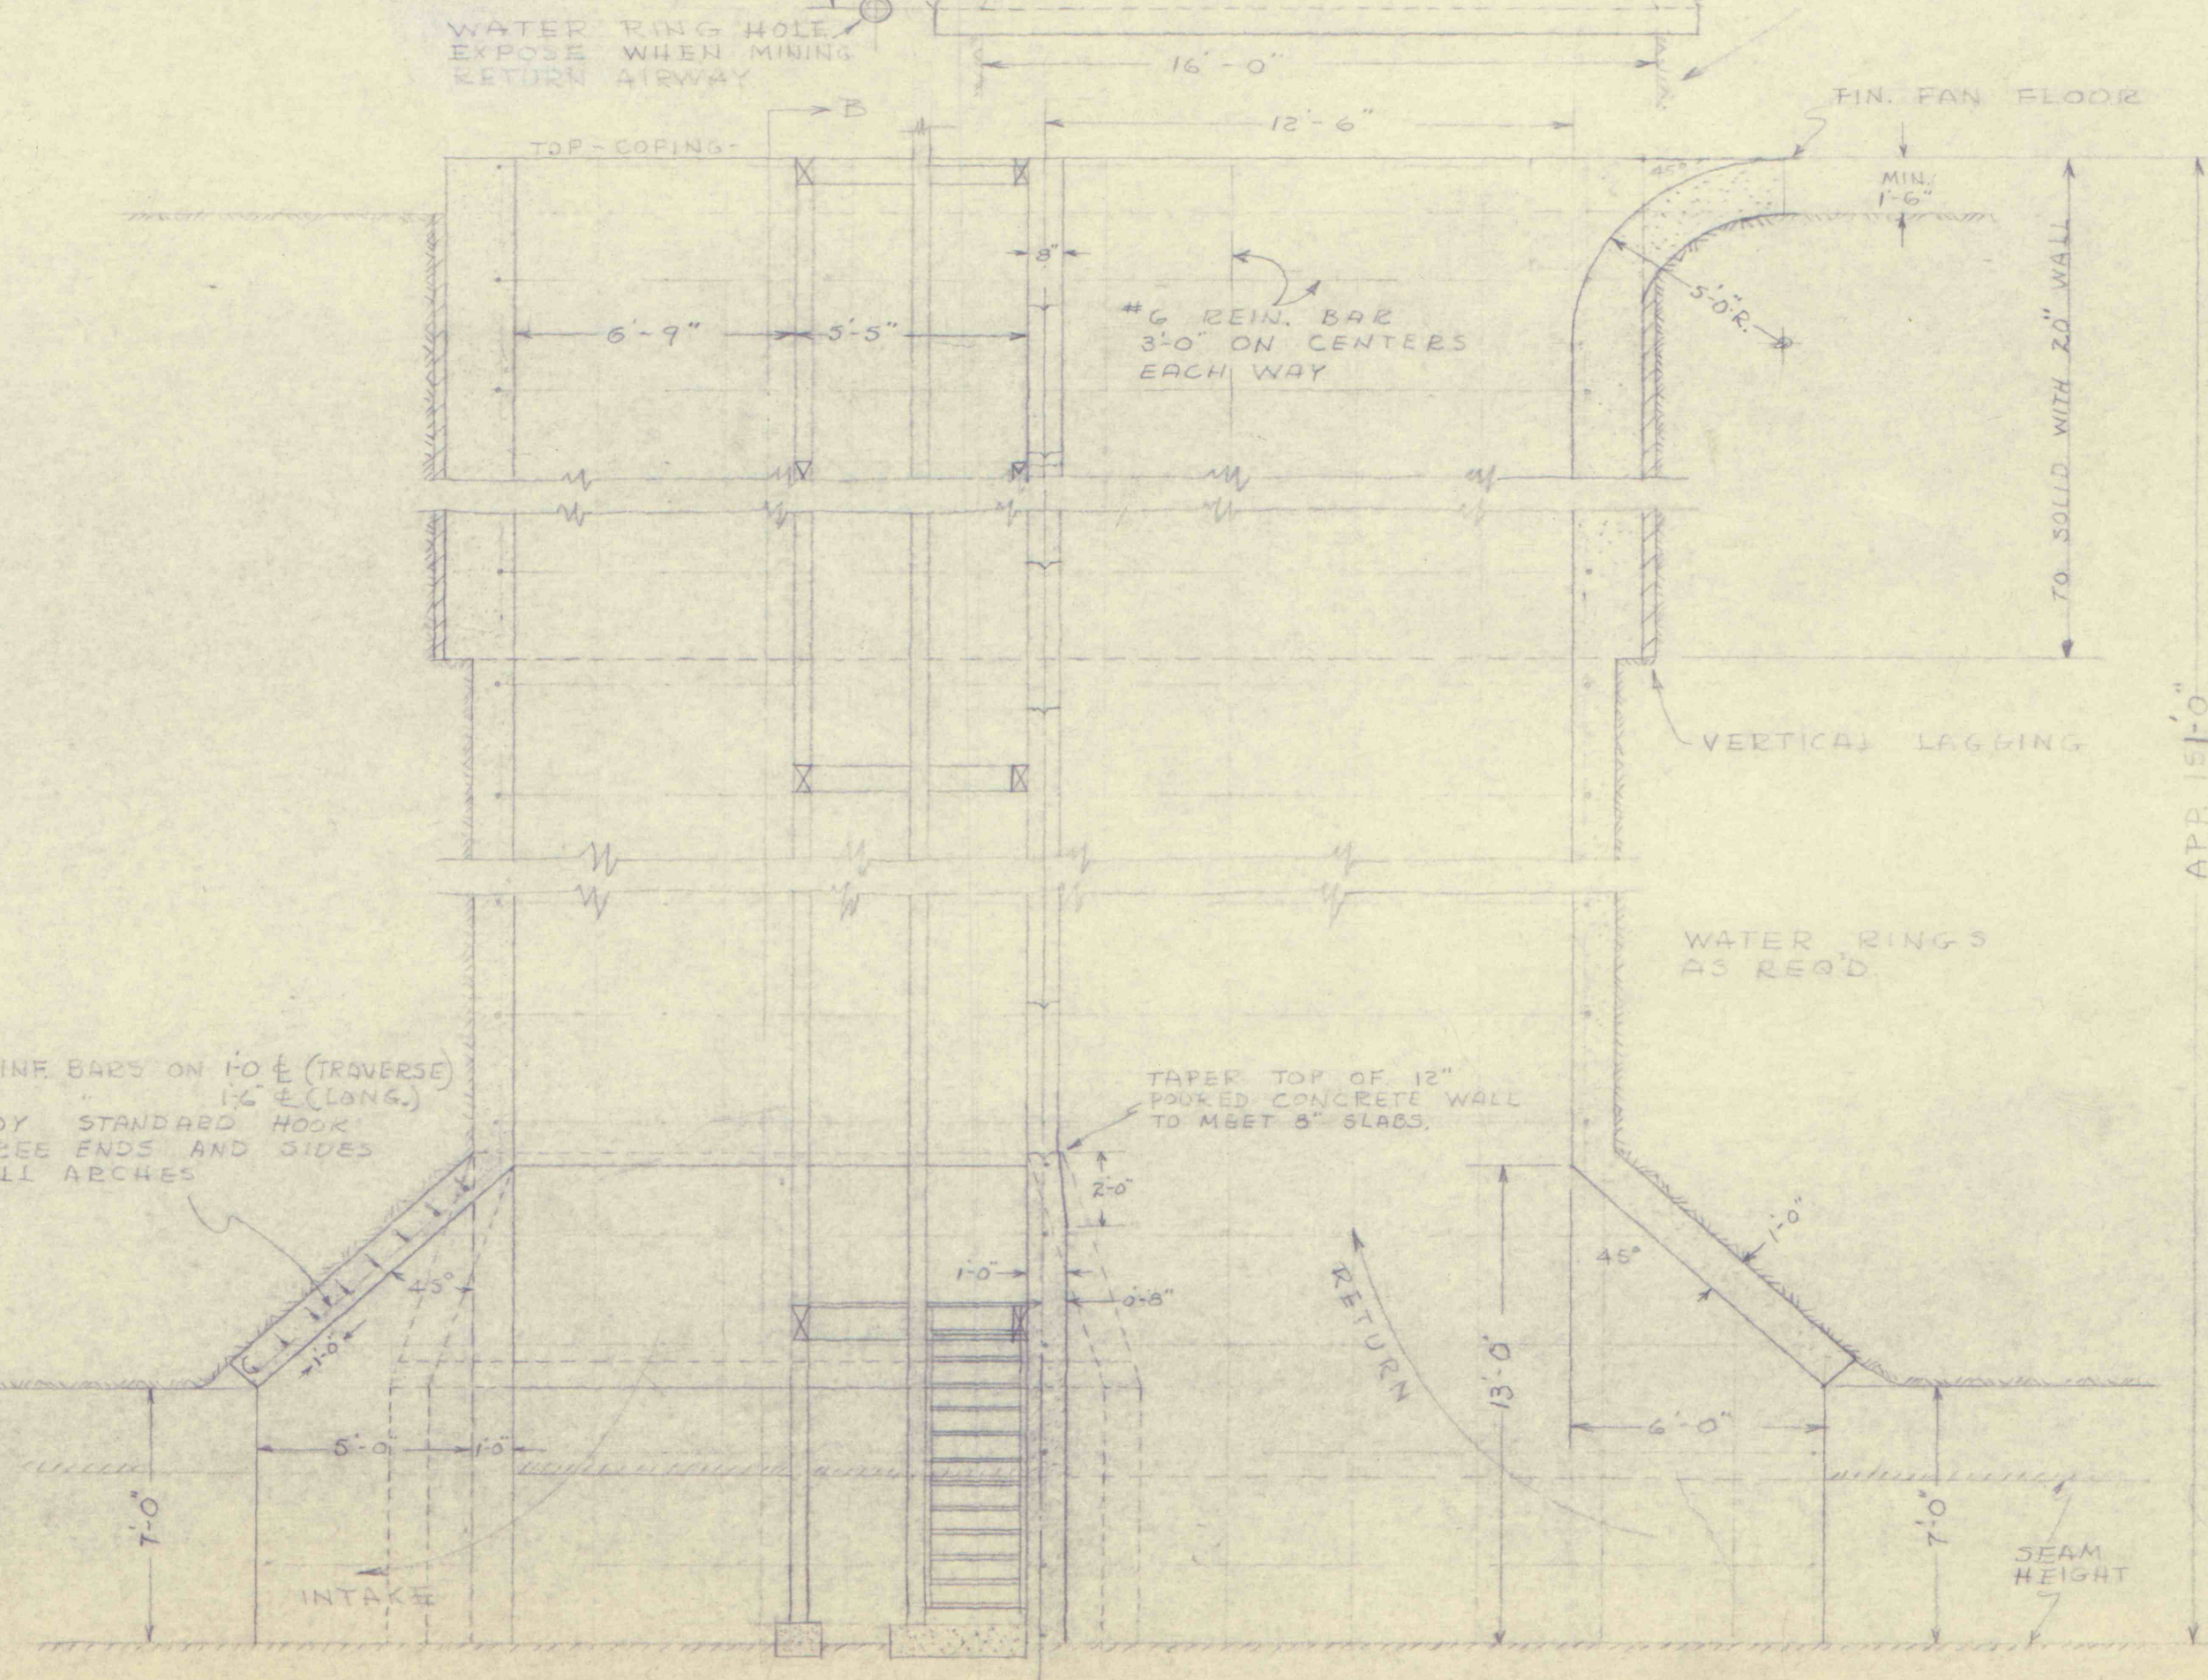

SECTION A-A

EXCAVATION PROGRESS - JANE#1 SHAFT

28'4" X 15'8"

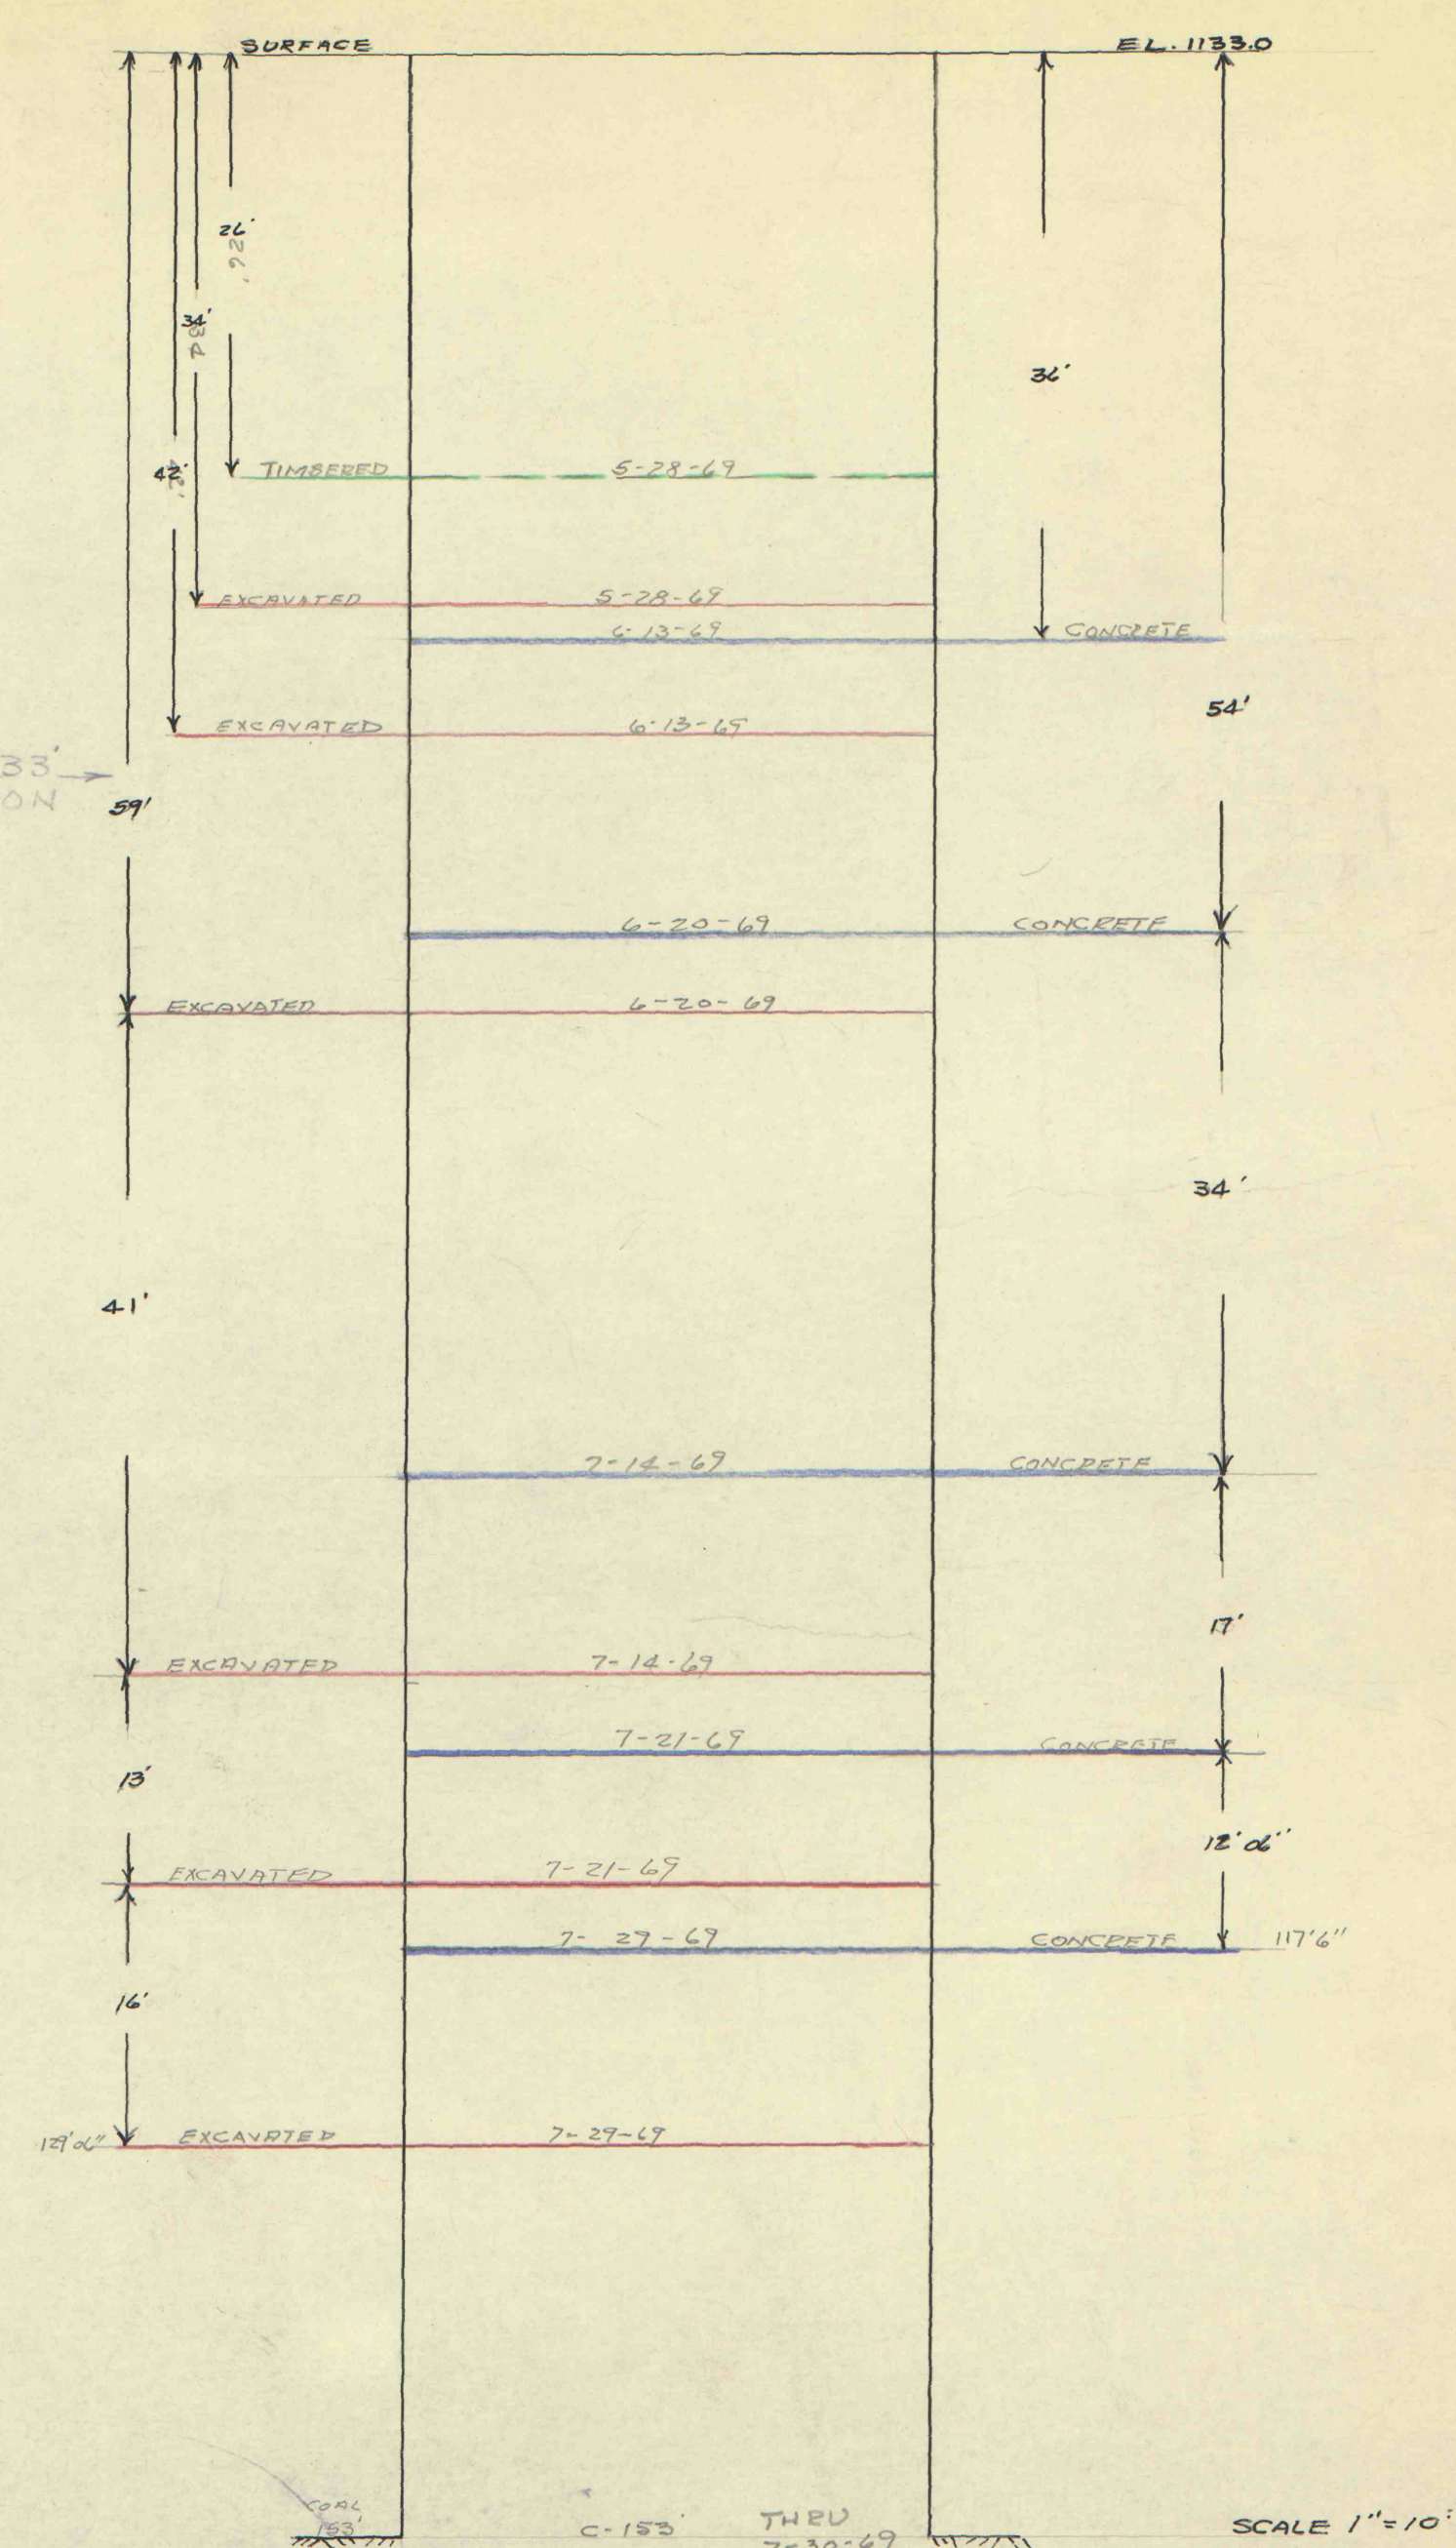

ROCHESTER & PITTSBURGH COAL CO.
ENGINEERING DEPT., INDIANA, PA.
PROPOSED SHAFT NEAR
RIGHT-JANE NO. 1
SHAFT #3
MADE BY E.S. SCALE 1/2"=1'
TRACED BY DATE 6-2-69
CHECKED BY NO. 9715-28-96

J MAPS# 09197 9715-28-96