

SECTION	MARK NO.	MILL ORDER SIZE	WEIGHT	PART NO.
5" WF @ 16.0#	511A			
OPER. NO.	OPERATION	CUT LGTH.	WT.	PART NO.
1.	CUT TO LGTH. 15'-0"			
2.	PIERCE WEB			
3.	BEND			
4.	TRIM ENDS			
5.	ASSEM. WELD			

SECTION	MARK NO.	MILL ORDER SIZE	WEIGHT	PART NO.
5" WF @ 16.0#	511B			
OPER. NO.	OPERATION	CUT LGTH.	WT.	PART NO.
1.	CUT TO LGTH. 11'-0 5/16"			
2.	PIERCE WEB			
3.	TRIM ENDS			
4.	ASSEM. WELD			

58.7°

1'-6"


14'-0"

CHORD OUT TO OUT OF PLATES MEASURED ON ϕ RIB

RISE

CHORD OUT TO OUT OF PLATES MEASURED ON ϕ RIB

COURSE NO. ⑪
 3 PC. SET OF 5" WF @ 16.0#/FT.
 SCALE: 1/2" = 1'-0"

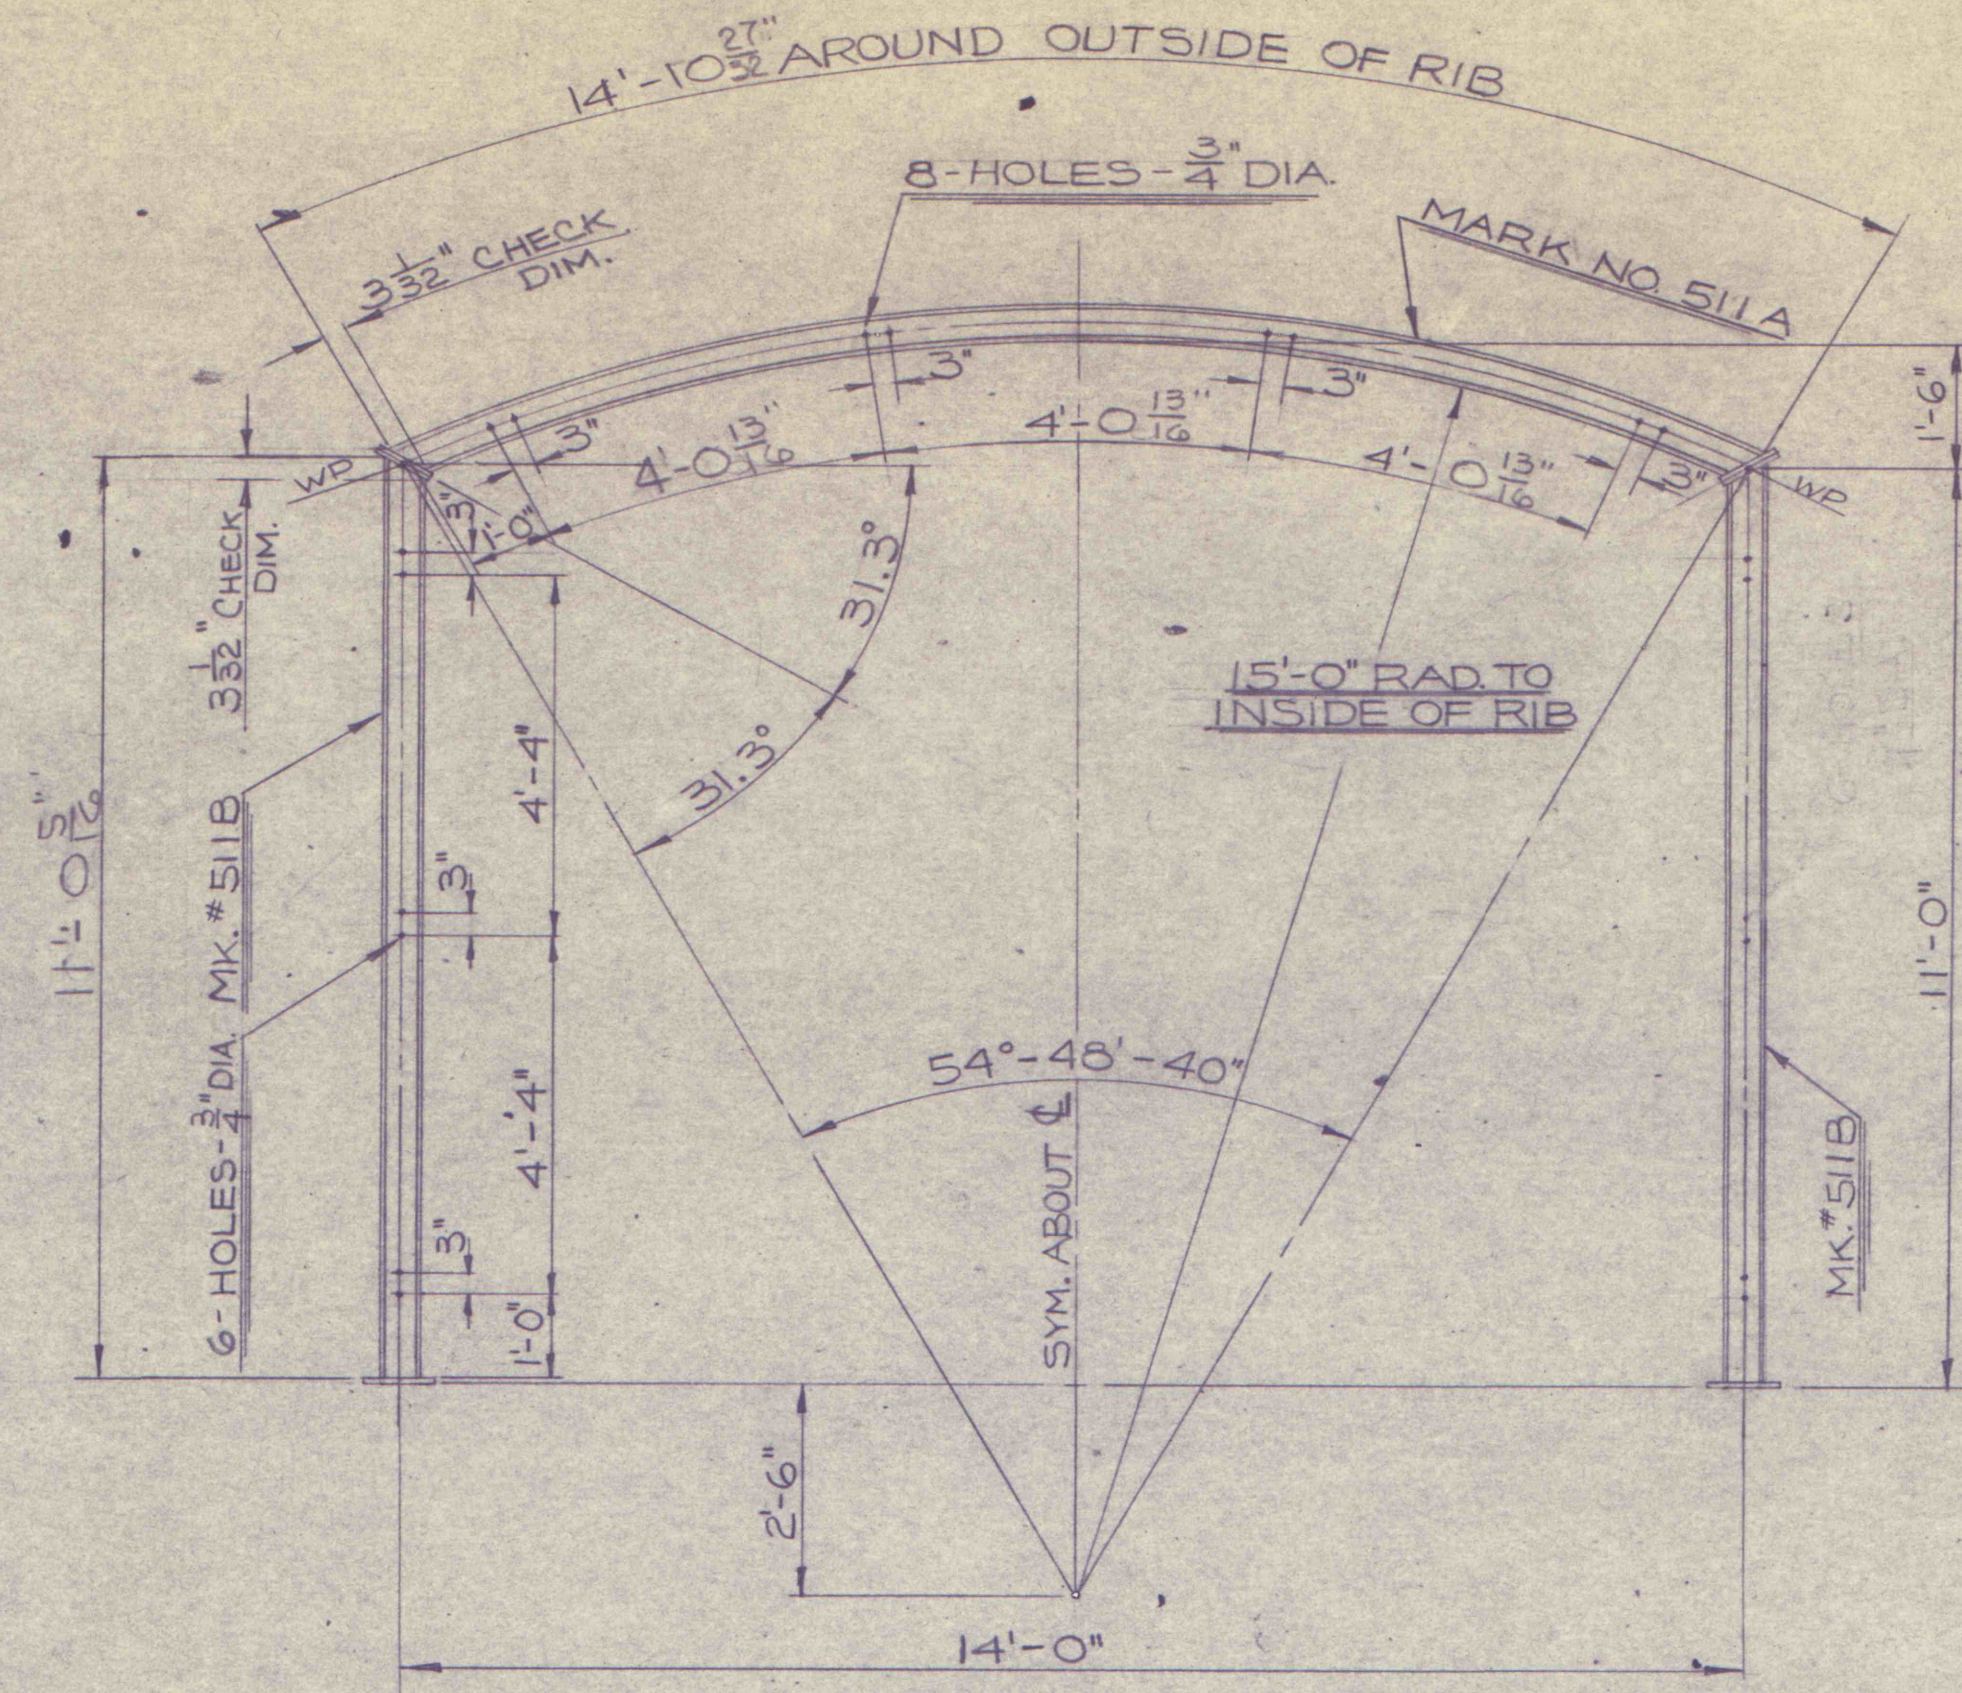

FOR GENERAL NOTES, BUTT AND
 FOOT PLATE DETAILS, SEE DWG.
 NO. C5-059-8ATZ-501

--	--	