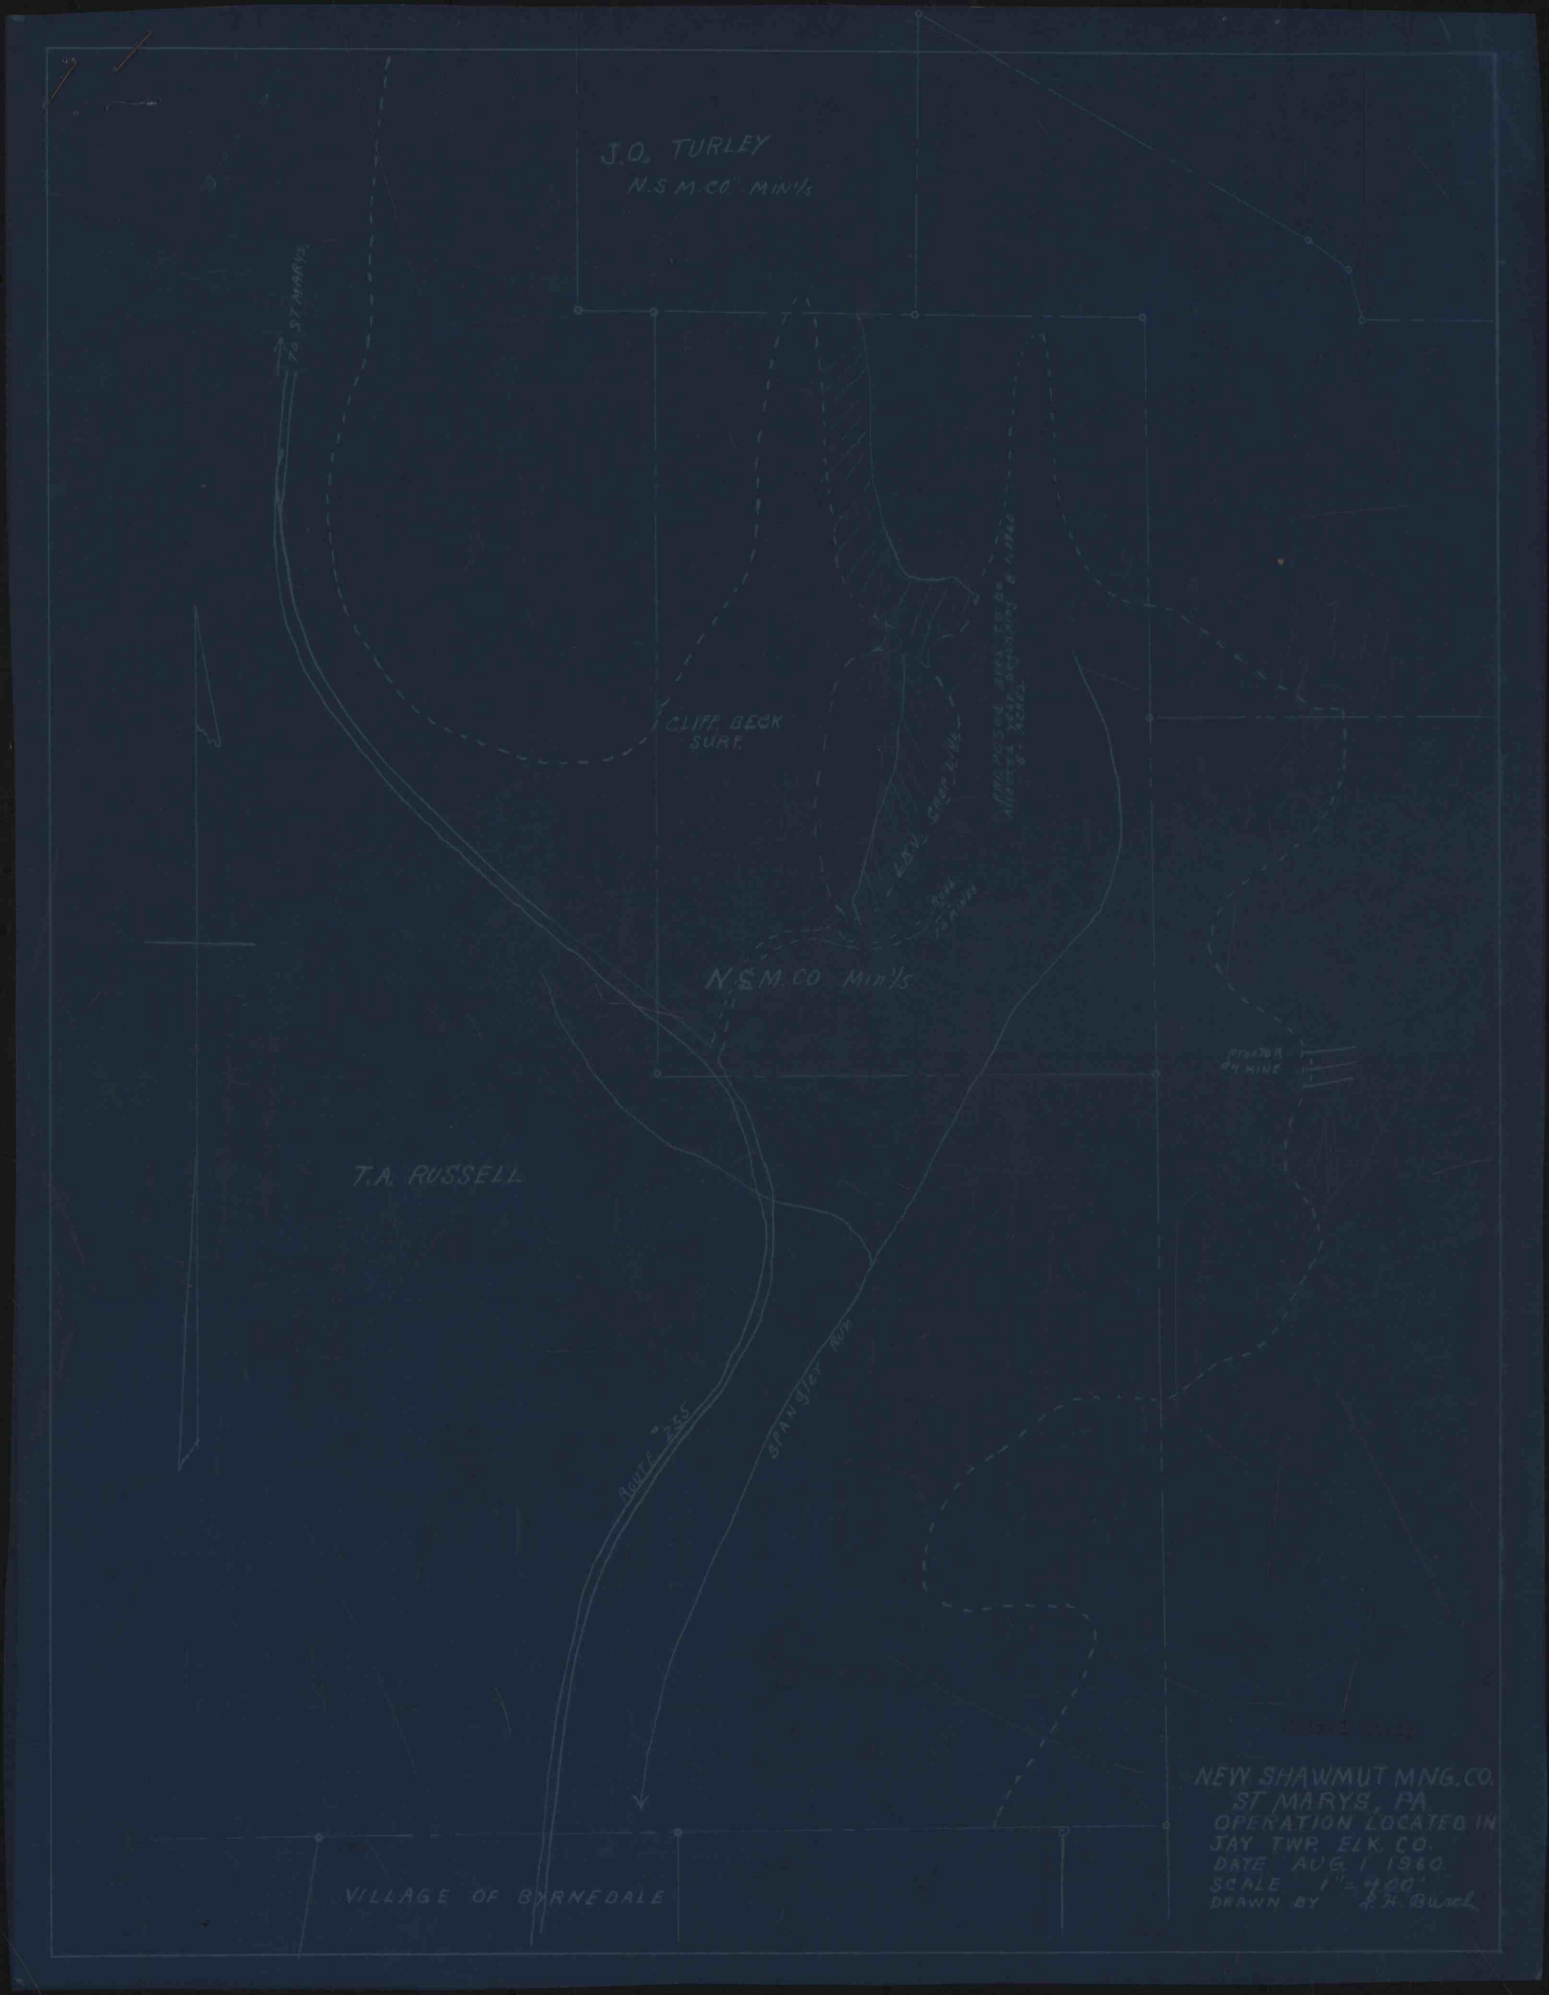
J.O. TURLEY
N.S.M.CO. MIN'LS
TO ST MARYS
CLIFF BECK
SURF.
N.S.M.CO MIN'LS
T.A. RUSSELL
SPAN GREY ROW
VILLAGE OF BARNEDALE
NEW SHAWMUT MNG.CO.
ST MARYS, PA
OPERATION LOCATED IN
JAY TWP. ELK. CO.
DATE AUG. 1 1960
SCALE 1" = 400'
DRAWN BY