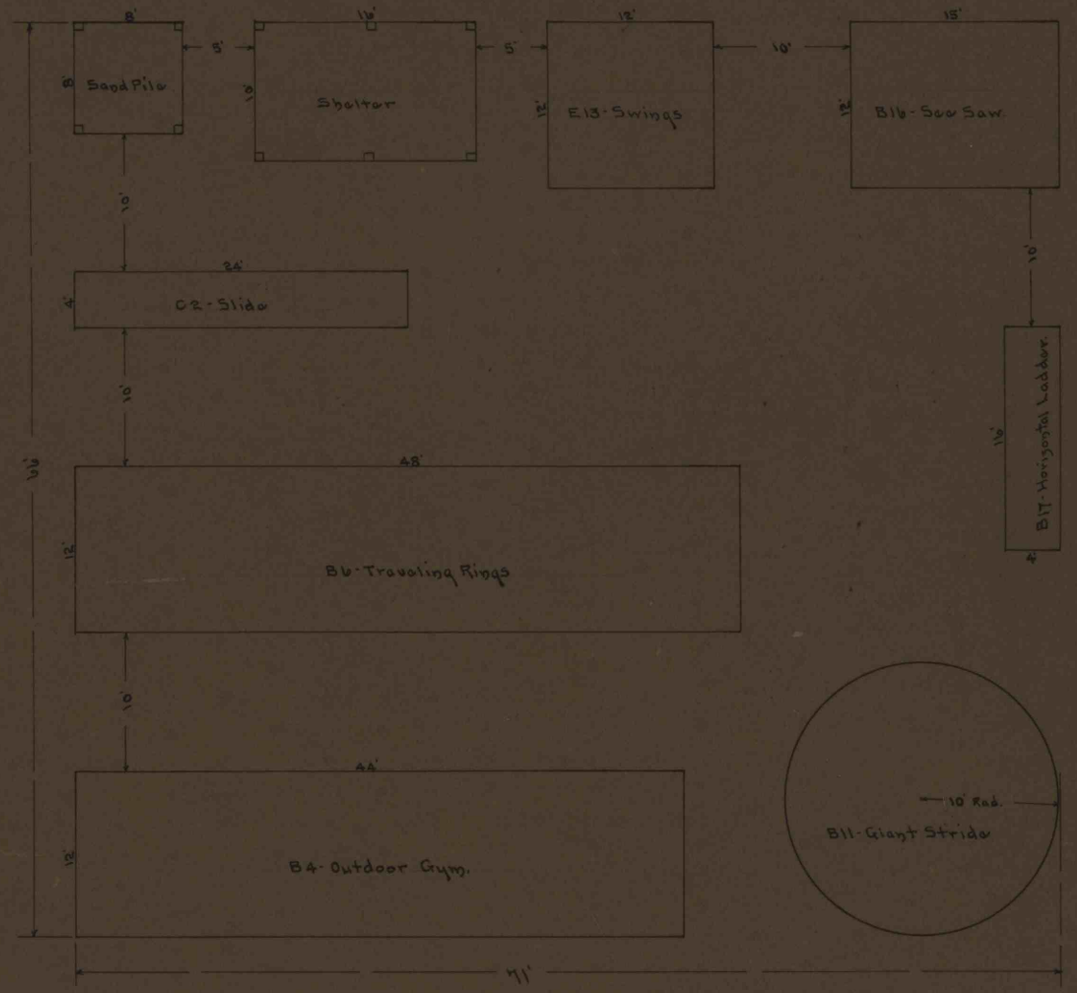

—Proposed Layout for Play Ground Equipment at BYRNEDALE—
Scale- 1/8" = 1'

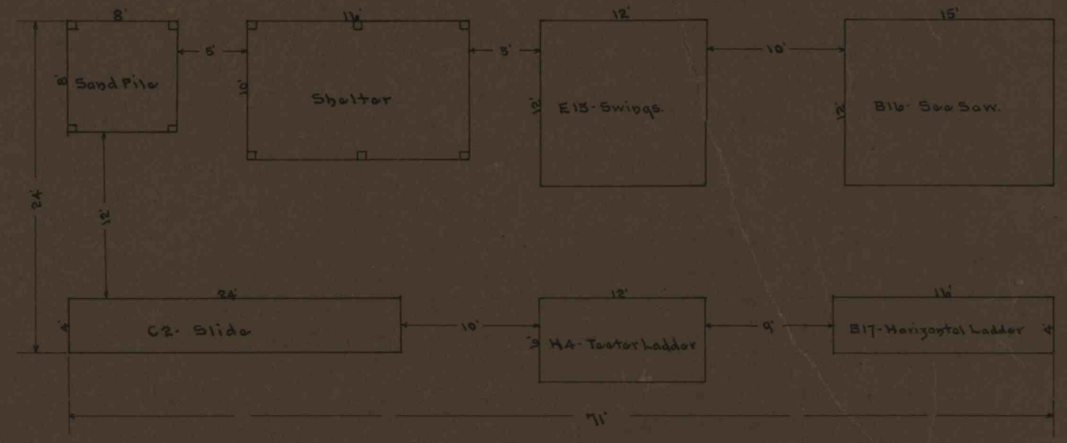

—Proposed Layout for Play Ground Equipment at FORCE.—
Scale- 1/8" = 1'

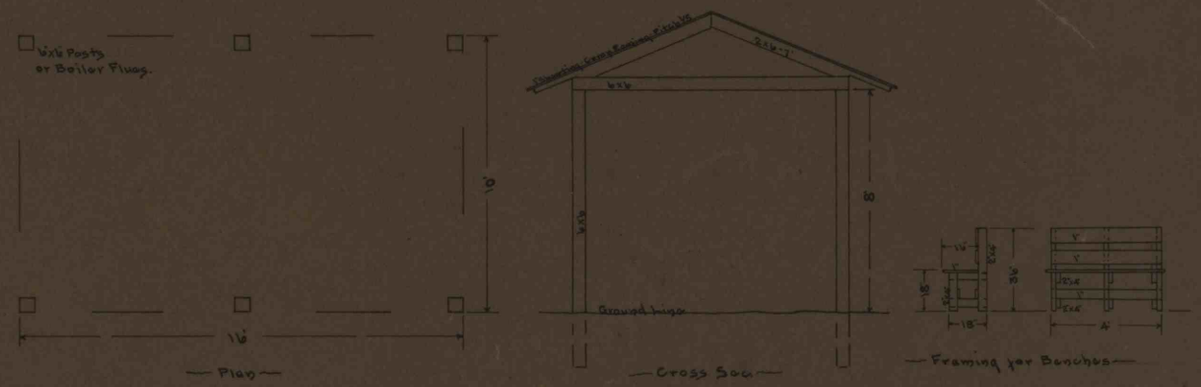

Details showing Framing of Shelter.
Note:- Same style of Framing for Roof over Sand Pile but Posts 7' above Ground.
— Scale: 1/4" = 1' —

Number-	663
Date-	Aug. 11-1920.
Scale-	1/8" = 1'
Drawn by-	P. A. O.

IMAPS # 14813