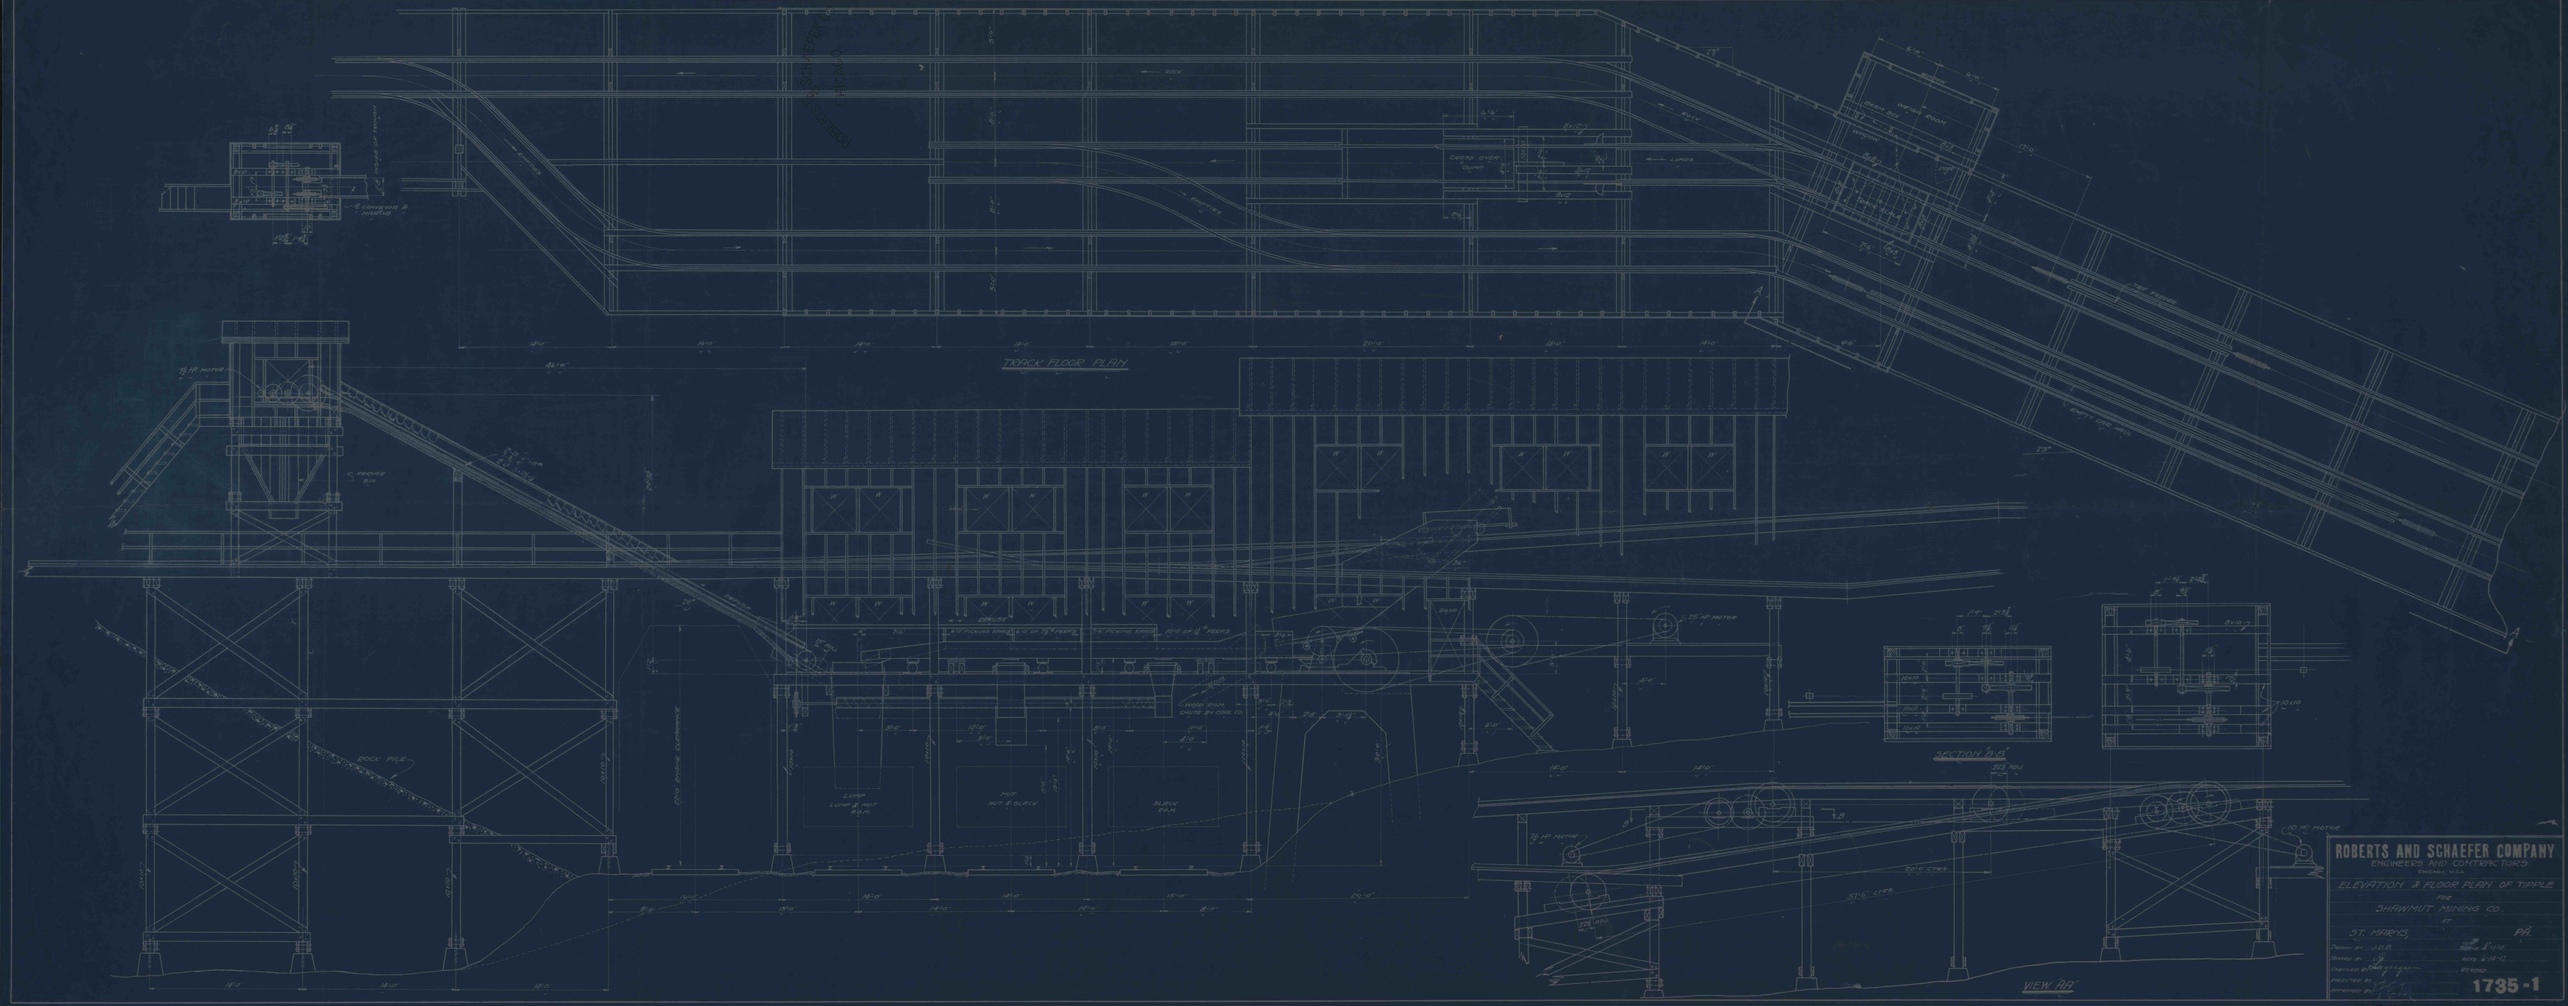
TRACK FLOOR PLAN
SECTION A-A
VIEW AA'
ROBERTS AND SCHAEFER COMPANY
ENGINEERS AND CONTRACTORS
CHICAGO, ILL.
ELEVATION & FLOOR PLAN OF TIPPLE
FOR
SHAWMUT MINING CO.
AT
ST. MARYS, PA.
1735-1

I MAPS #14824