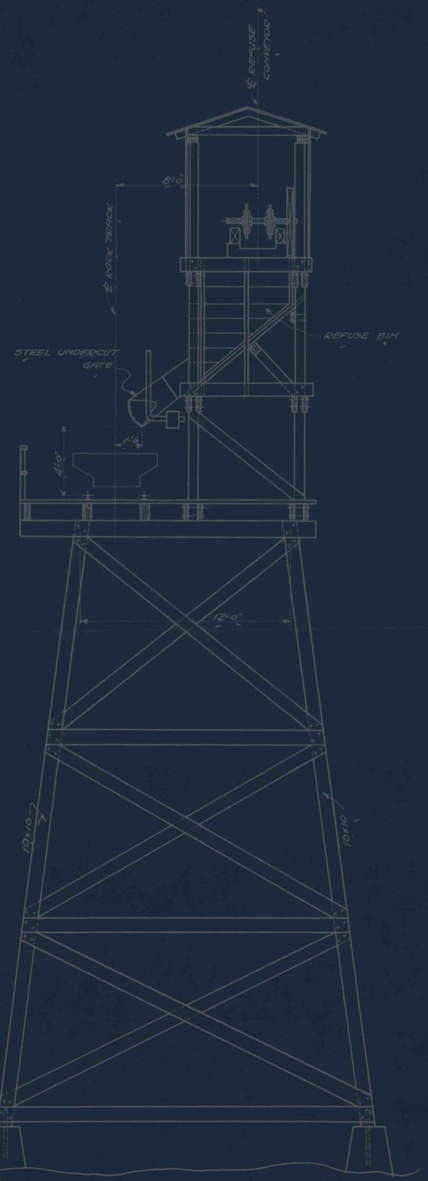

SECTION THRU TRESTLE AT REFUSE BIN

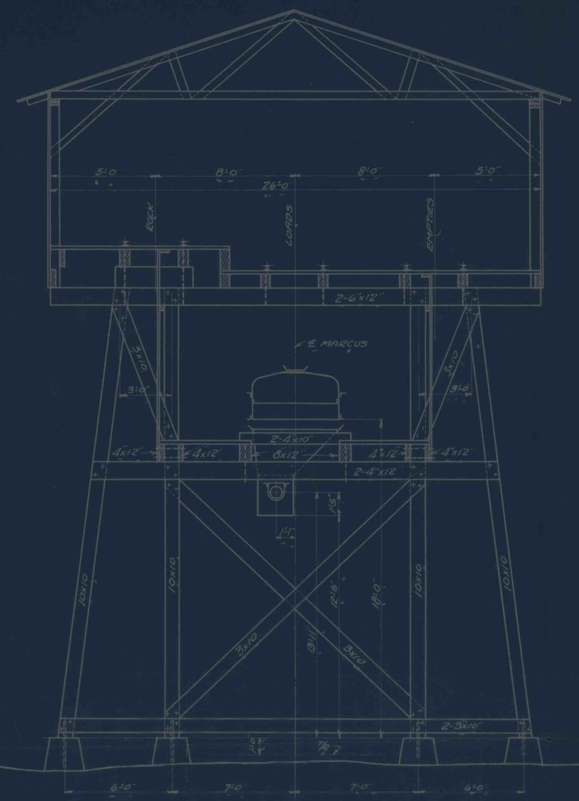

SECTION OF BENT BETWEEN PUT & SLACK TRACKS LOOKING TOWARD DUMP

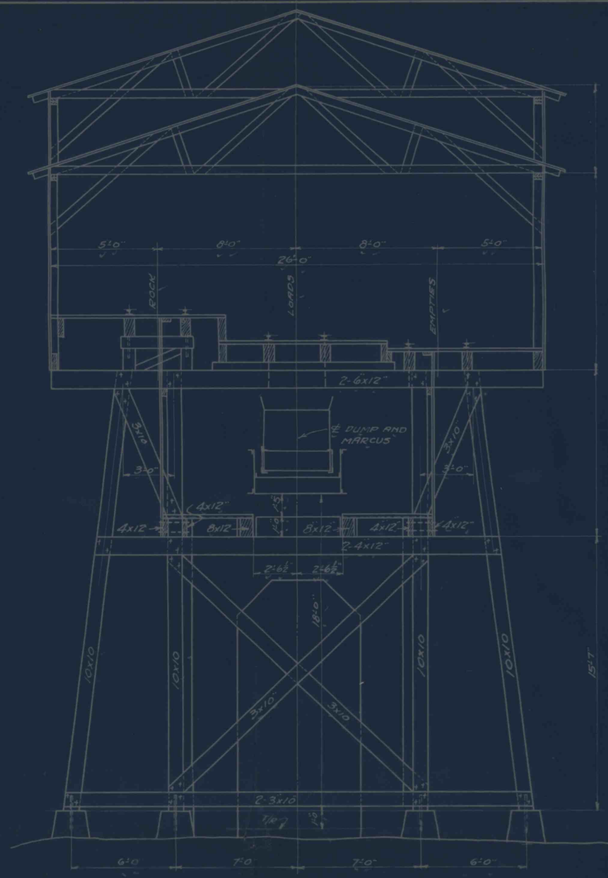

SECTION OF BENT AT MARCUS PIER LOOKING TOWARD DUMP

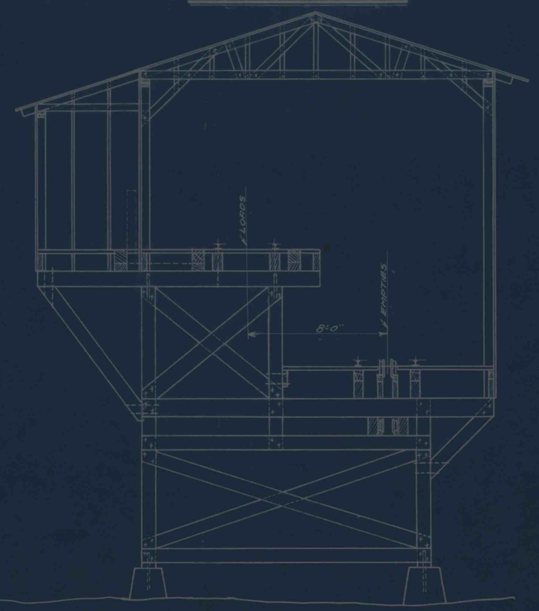

SECTION THRU WEIGH HOUSE

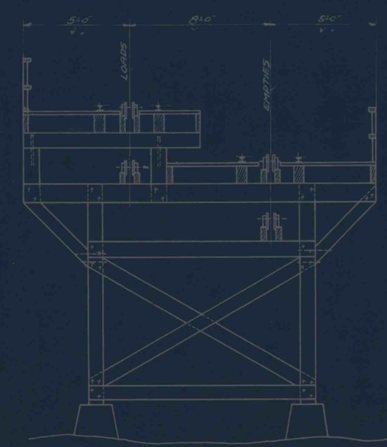

SECTION THRU TRIP FEEDER & CAR HAUL

ROBERTS AND SCHAEFER COMPANY
ENGINEERS AND CONTRACTORS
CHICAGO, U. S. A.

SECTIONS THRU TIPPLE
FOR
SHAWMUT MINING CO.
AT
ST. MARYS PA.

Drawn by J.O.B.	Scale 1/8"=1'-0"
Traced by	Date 6-14-17
Checked by	Revised
Directed by	
Approved by	1735-2

IMAPS# 14825