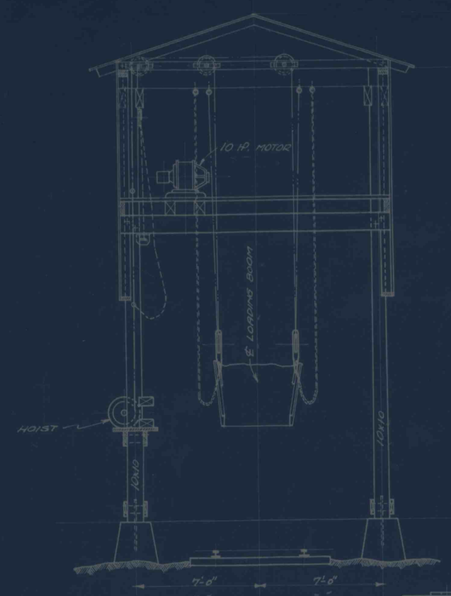

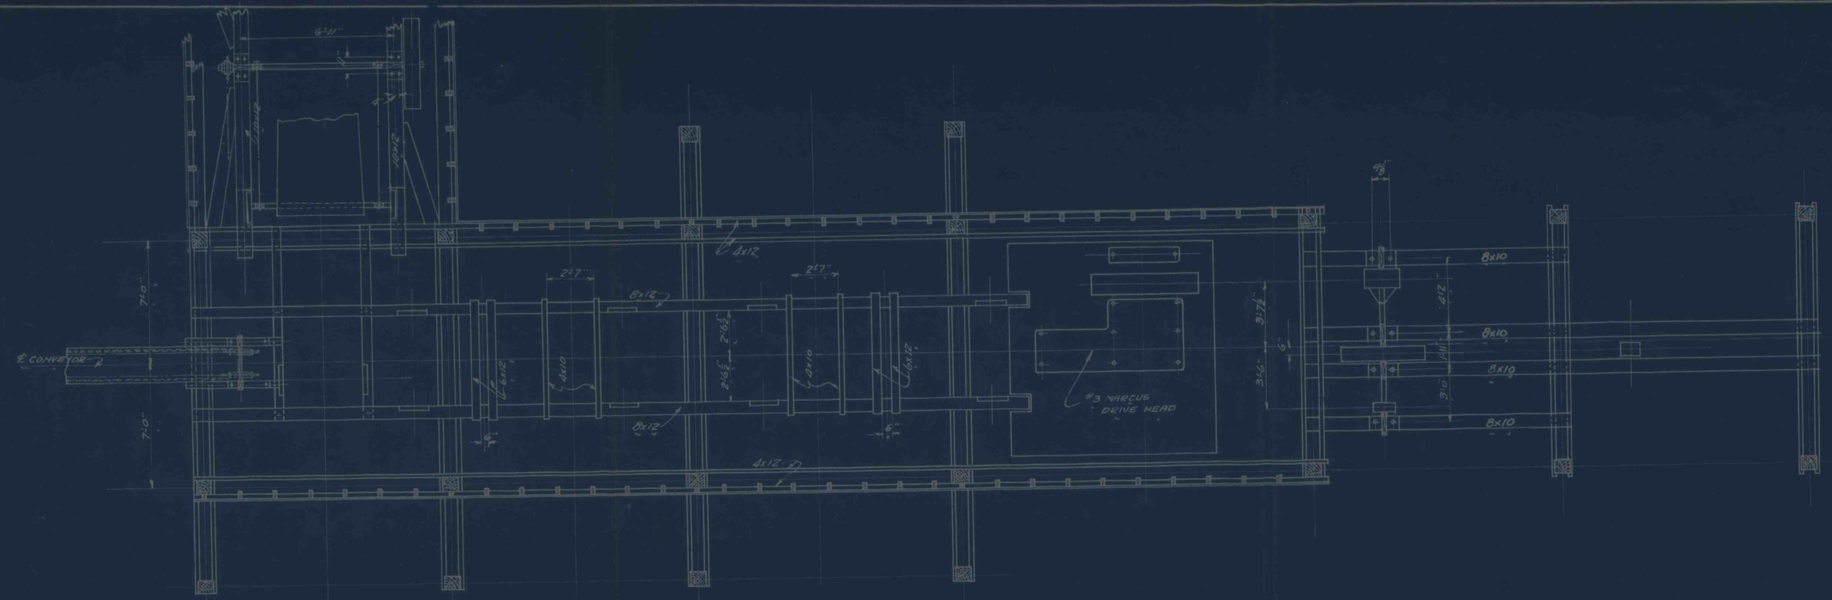

MARCUS FLOOR PLAN

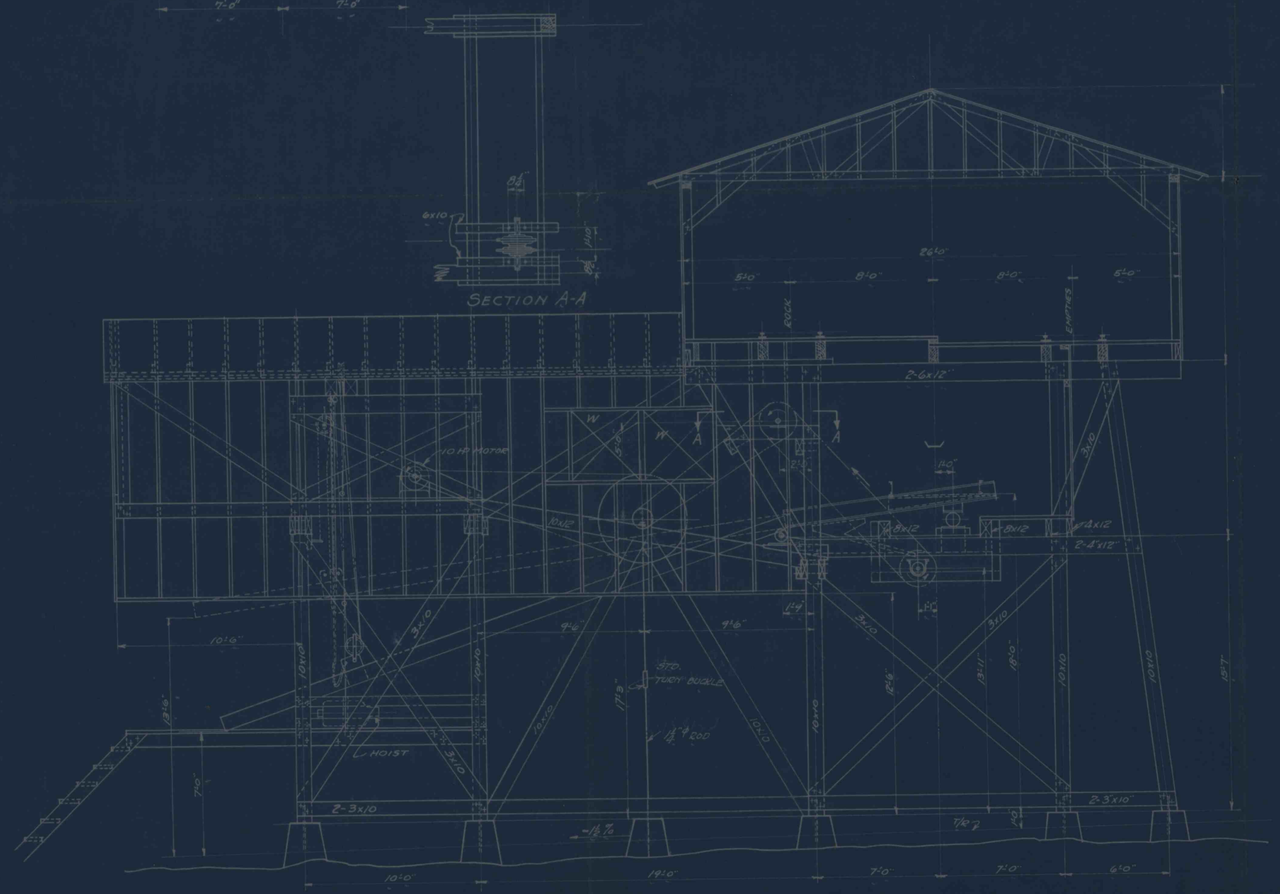

ELEVATION OF BOOM HOUSE

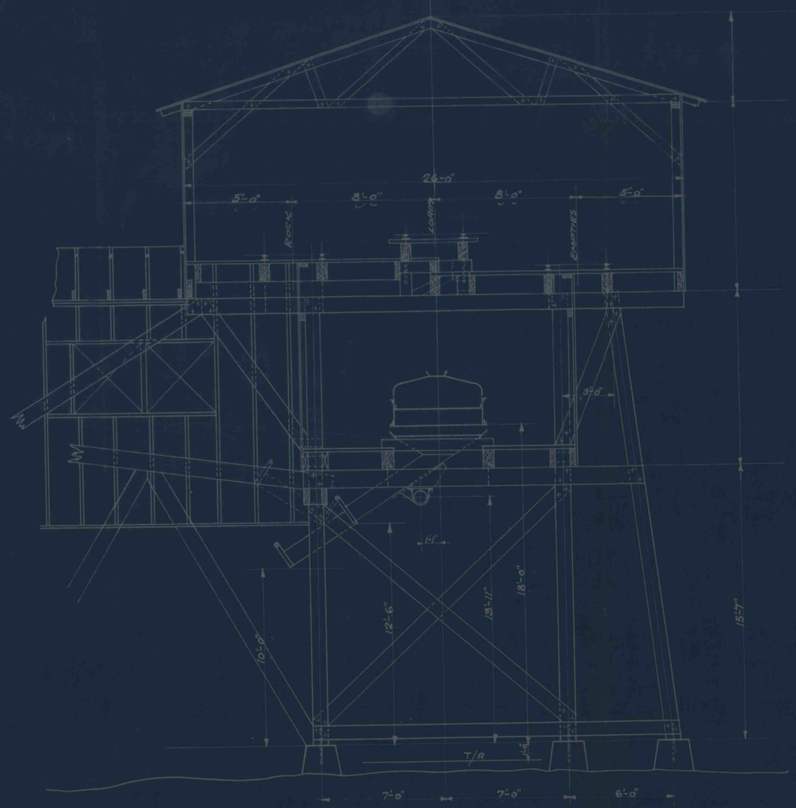

ROBERTS AND SCHAEFER COMPANY
ENGINEERS AND CONTRACTORS
CHICAGO, U. S. A.

SECTIONS & FLOOR PLAN
FOR
SHAWMUT MINING CO.
AT
ST. MARYS, PA.

Drawn by J.D.B.	Scale 1/4"=1'-0"
Traced by V.J.	Date 6-14-17
Checked by	Revised
Directed by	1735-3
Approved by	

IMAPS#14826