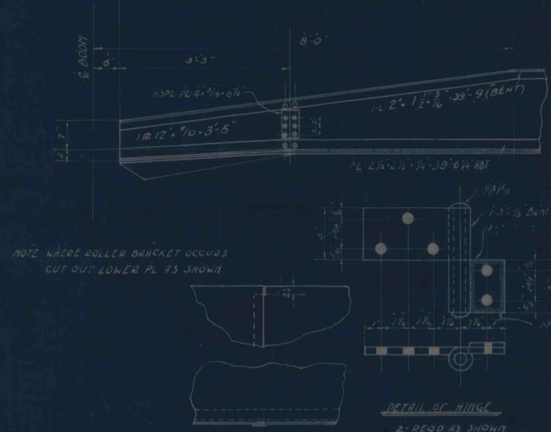

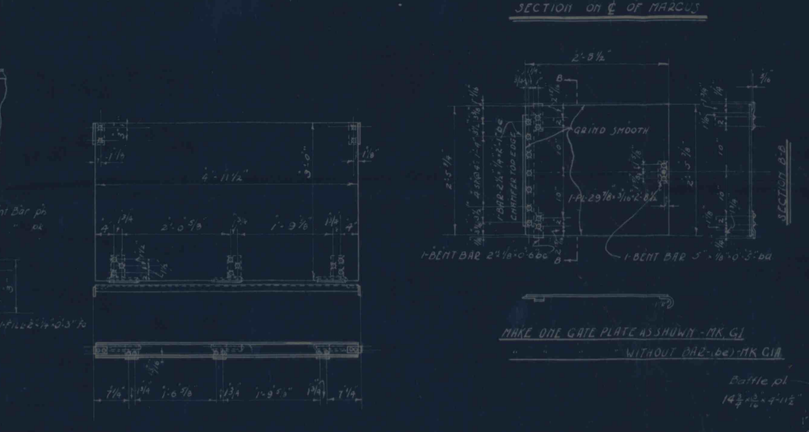

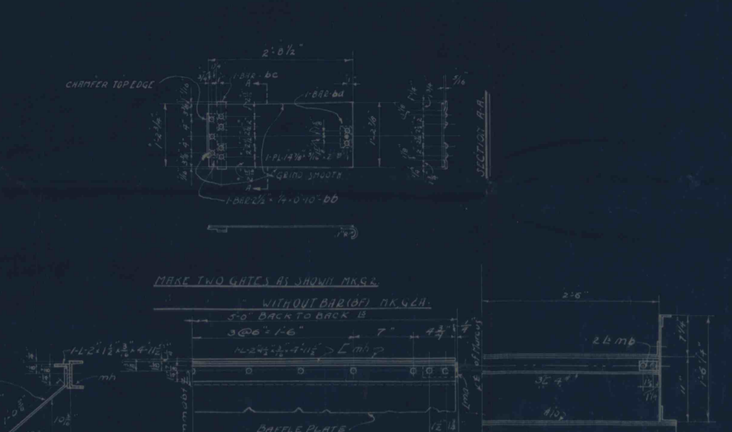

-GENERAL NOTES-

All Rivets 3/4 unless otherwise noted
All Open Holes 7/8 unless
Parts not coming in contact with flowet coal
to be given one coat of Black Graphite Paint.
Furnish all Bolts & Rivets necessary for field connections
Work this sheet with Dwg. #1135-6 and sketch #474-B1

ROBERTS AND SCHAEFER COMPANY
ENGINEERS AND CONTRACTORS
CHICAGO, U. S. A.

DETAIL OF MARCUS SCREEN
FOR
SHAWMUT MINING CO.
AT
ST. MARYS PA

Drawn by H.J.	Scale 3/4"=1'0"
Traced by S.A.L.	Date 8-29-17
Checked by H.W.B.	Revised
Directed by	1735-5
Approved by	

IMARS #14827