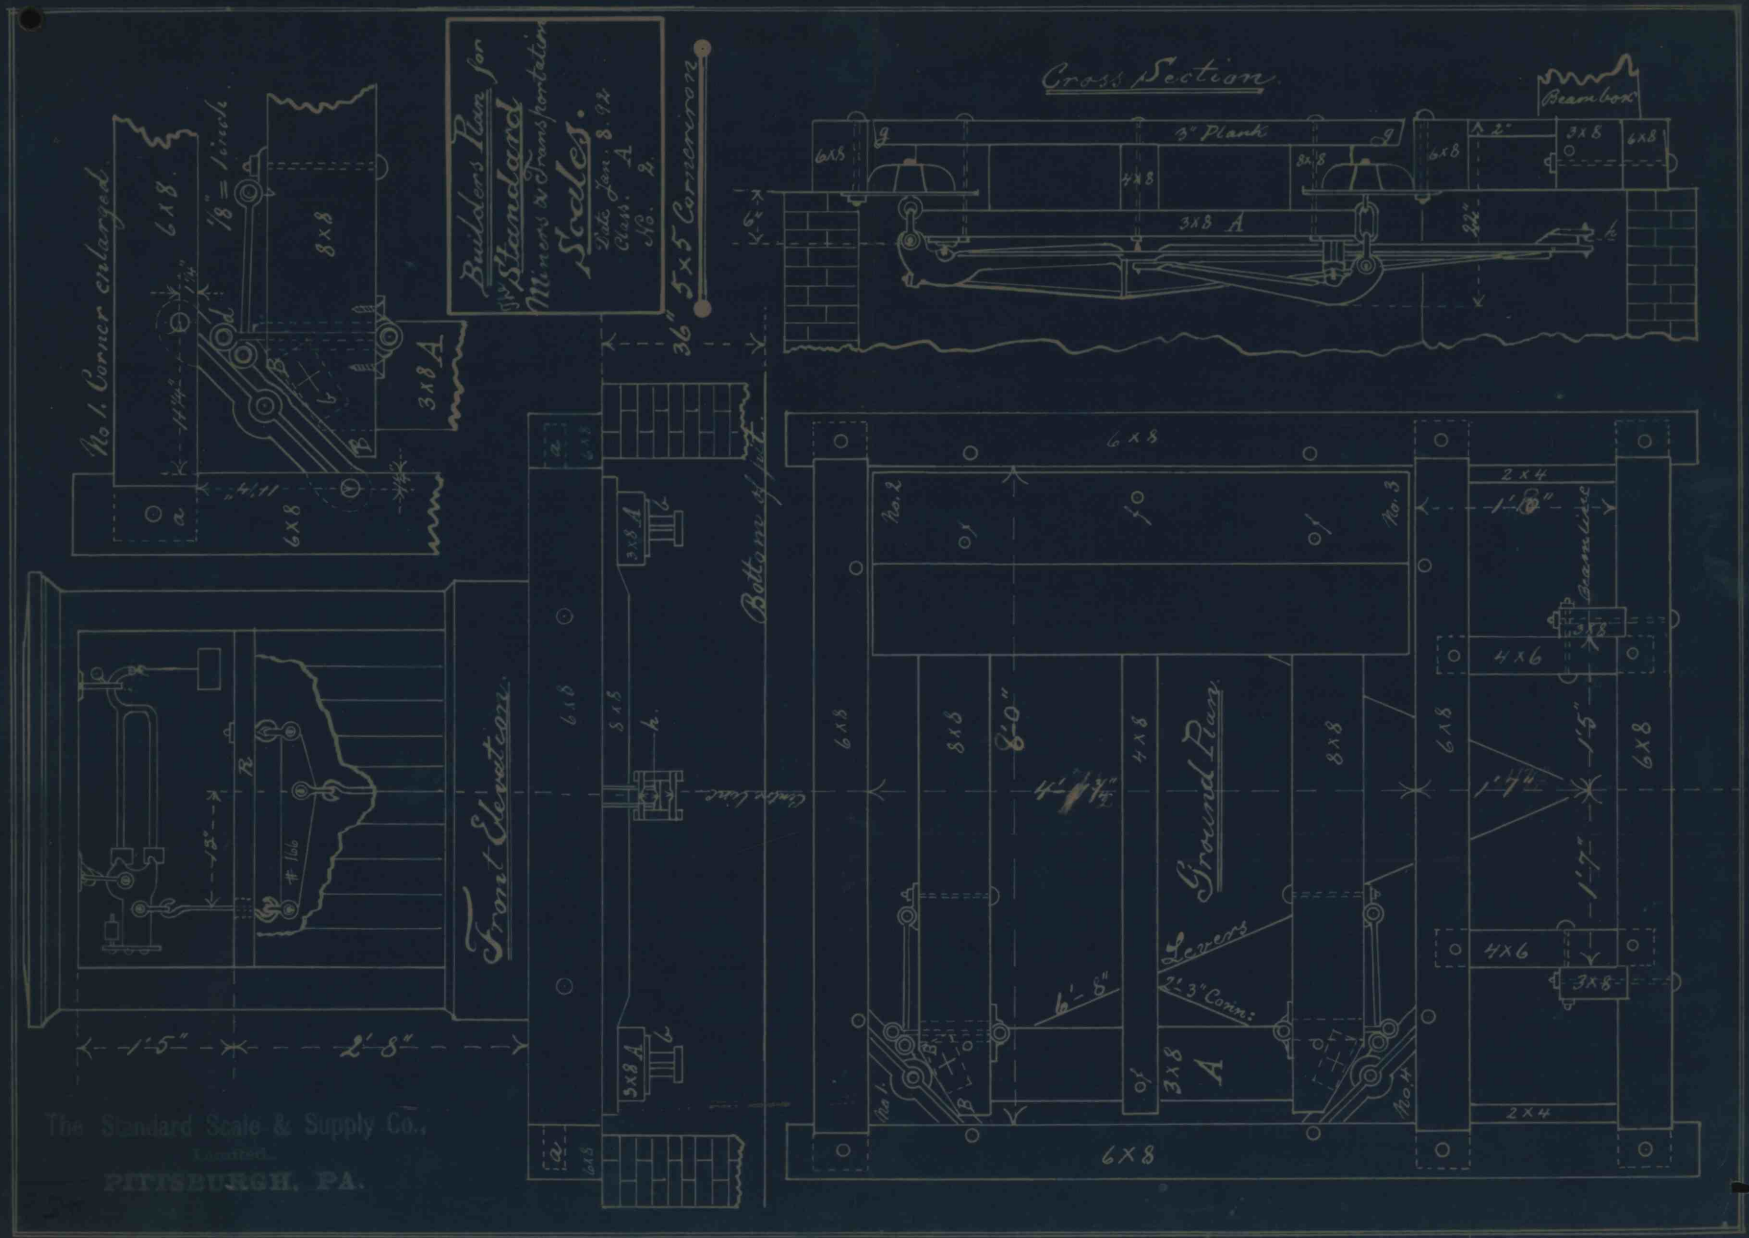
Builder's Plan for
The Standard
Miners & Transportation
Scales.
Date Nov. 8. 92
Class. A
No. 2.
No. 1. Corner enlarged.
1/8" = 1 inch
6x8
8x8
3x8 A
Cross Section.
Beam box
3" Plank
4x8
3x8 A
6x8
3x8
36" 5x5 Cornerpost
Front Elevation.
Bottom of pit
Center line
5x8 A
Ground Plan.
No. 1
No. 2
No. 3
No. 4
Levers
2' 3" Corin.
8'-0"
4'-1 1/4"
6'-8"
1'-7"
1'-5"
1'-6"
2x4
4x6
3x8
Beam box
1'-5"
2'-8"
6x8
The Standard Scale & Supply Co.,
Limited.
PITTSBURGH, PA.

IMAGE # 14847