#448

SHAWMUT MINING COMPANY.

MINE NO. 41.

PROFILE OF LUMP COAL TRACK.

Upper Line - "A"-"A" — by Mining Co. Engineers.

Lower Line - "B"-"B" — by R.R. Co. Engineers.

Scale: Hor. 1" = 60'
Vert. 1" = 4'

October 6, 1908

Chief Engineer.

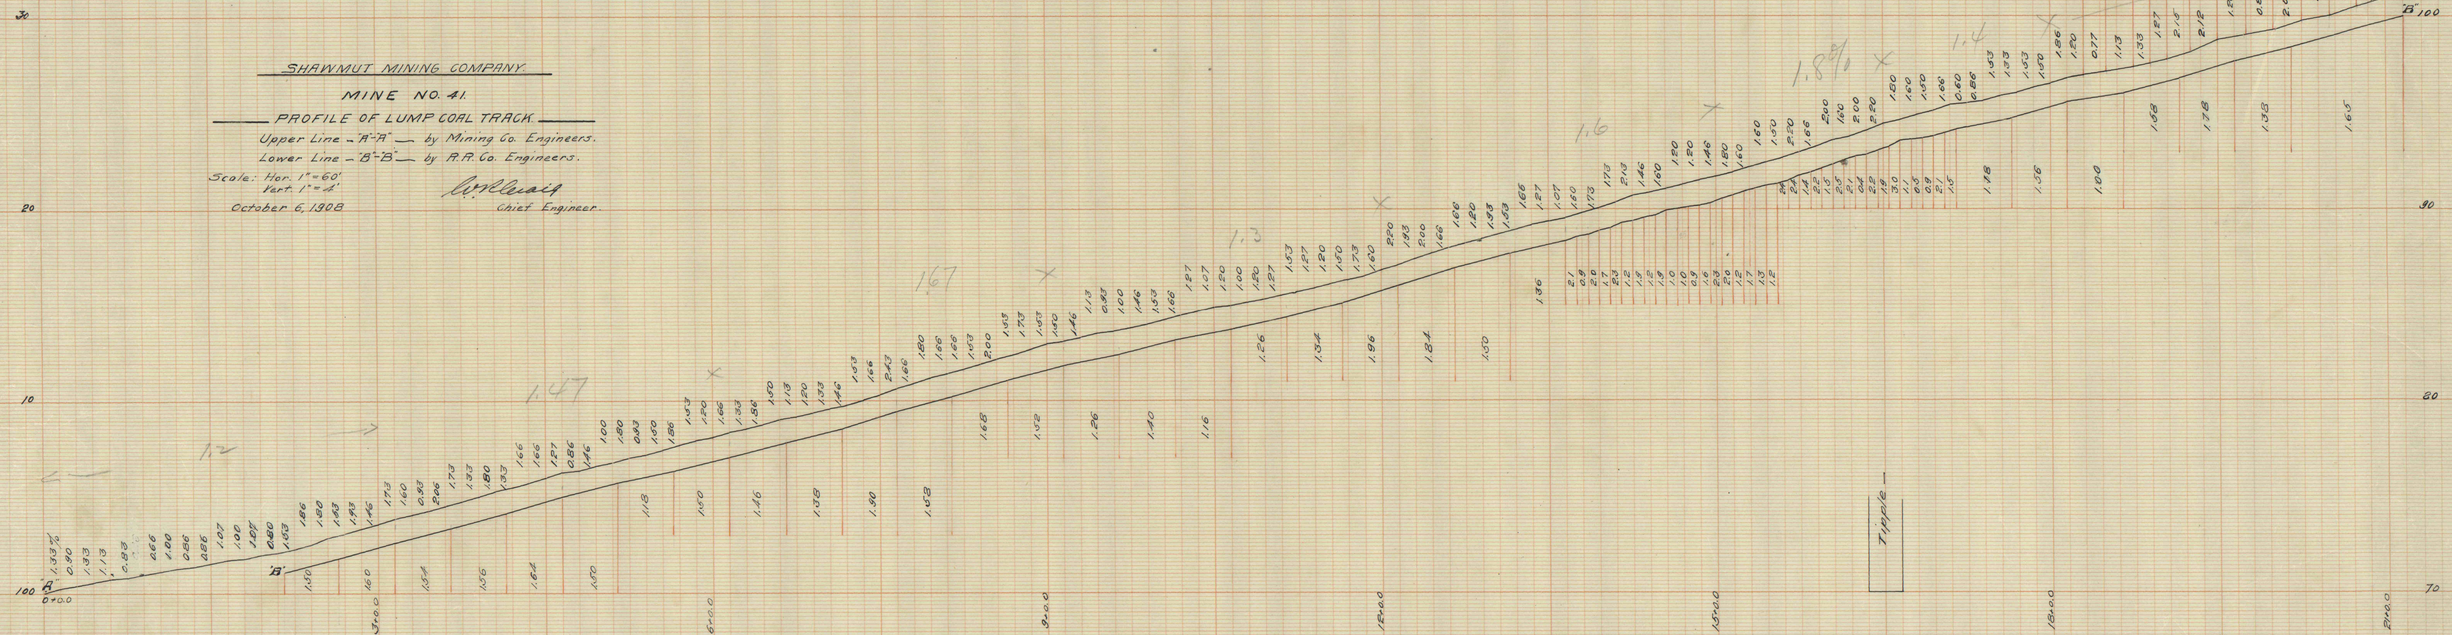

IMAPS# 14932