a sump plot to recieve run off of this AREA to ALLOW for. siltation.

area to be covered with clay

coal STORAGE pile

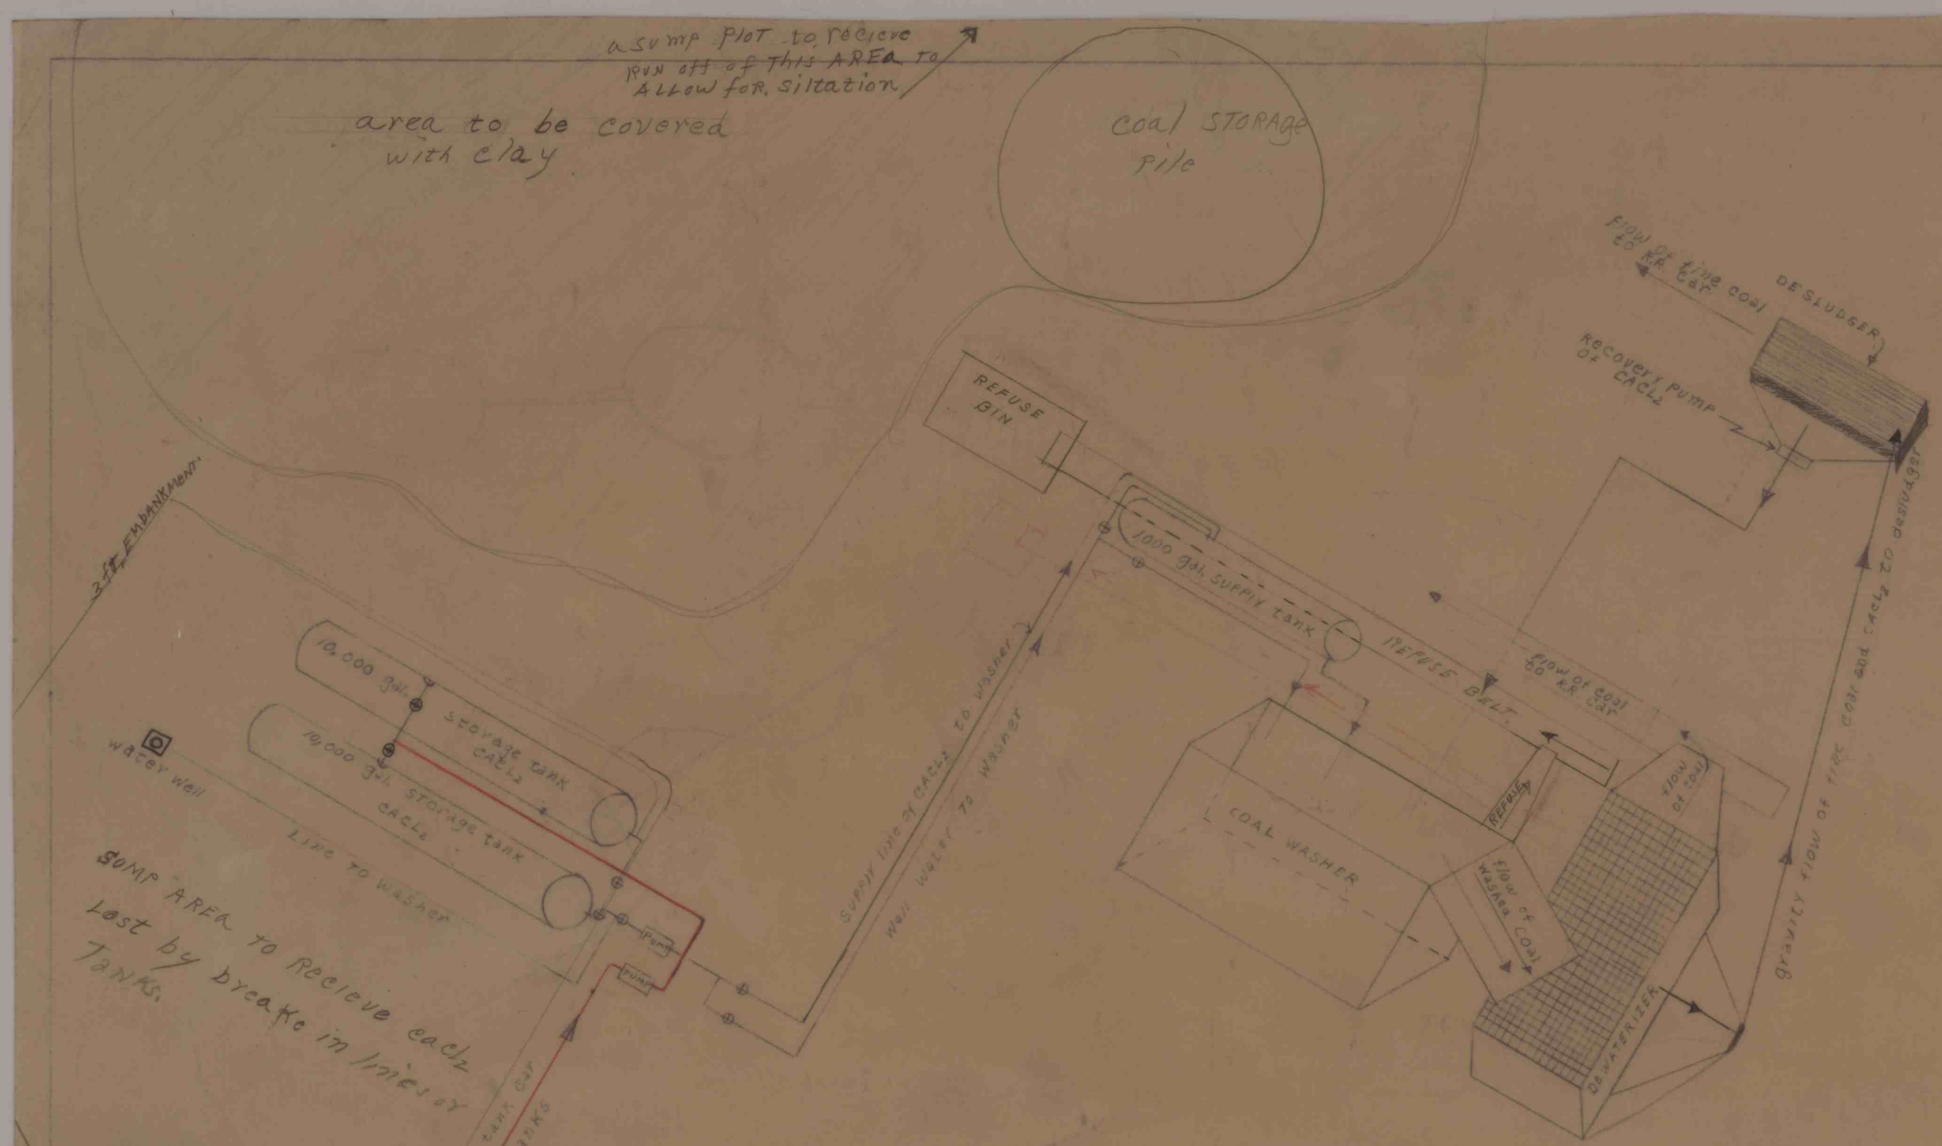

SUMP AREA to Recieve $CaCl_2$ Lost by breaks in lines or TANKS.

B
13 Tre T.V.

APPLY FOR an air pollution permit

⊕ VALVE

FLOW OF $CaCl_2$

FLOW OF WELL WATER

NEW SHAWMUT MINING CO.
ST. MARYS, PA.
SCHEMATIC SKETCH OF CALCIUM CLORIDE COAL WASHER INSTALLATION AT PROCTOR NO. 3 TIPPLE, TYLER, PA
DRAWN BY - LEWIS H BURCH
APPROVED BY -
DATE - NOV 23 1964 P-1-PA 1-2

IMAPS # 15066