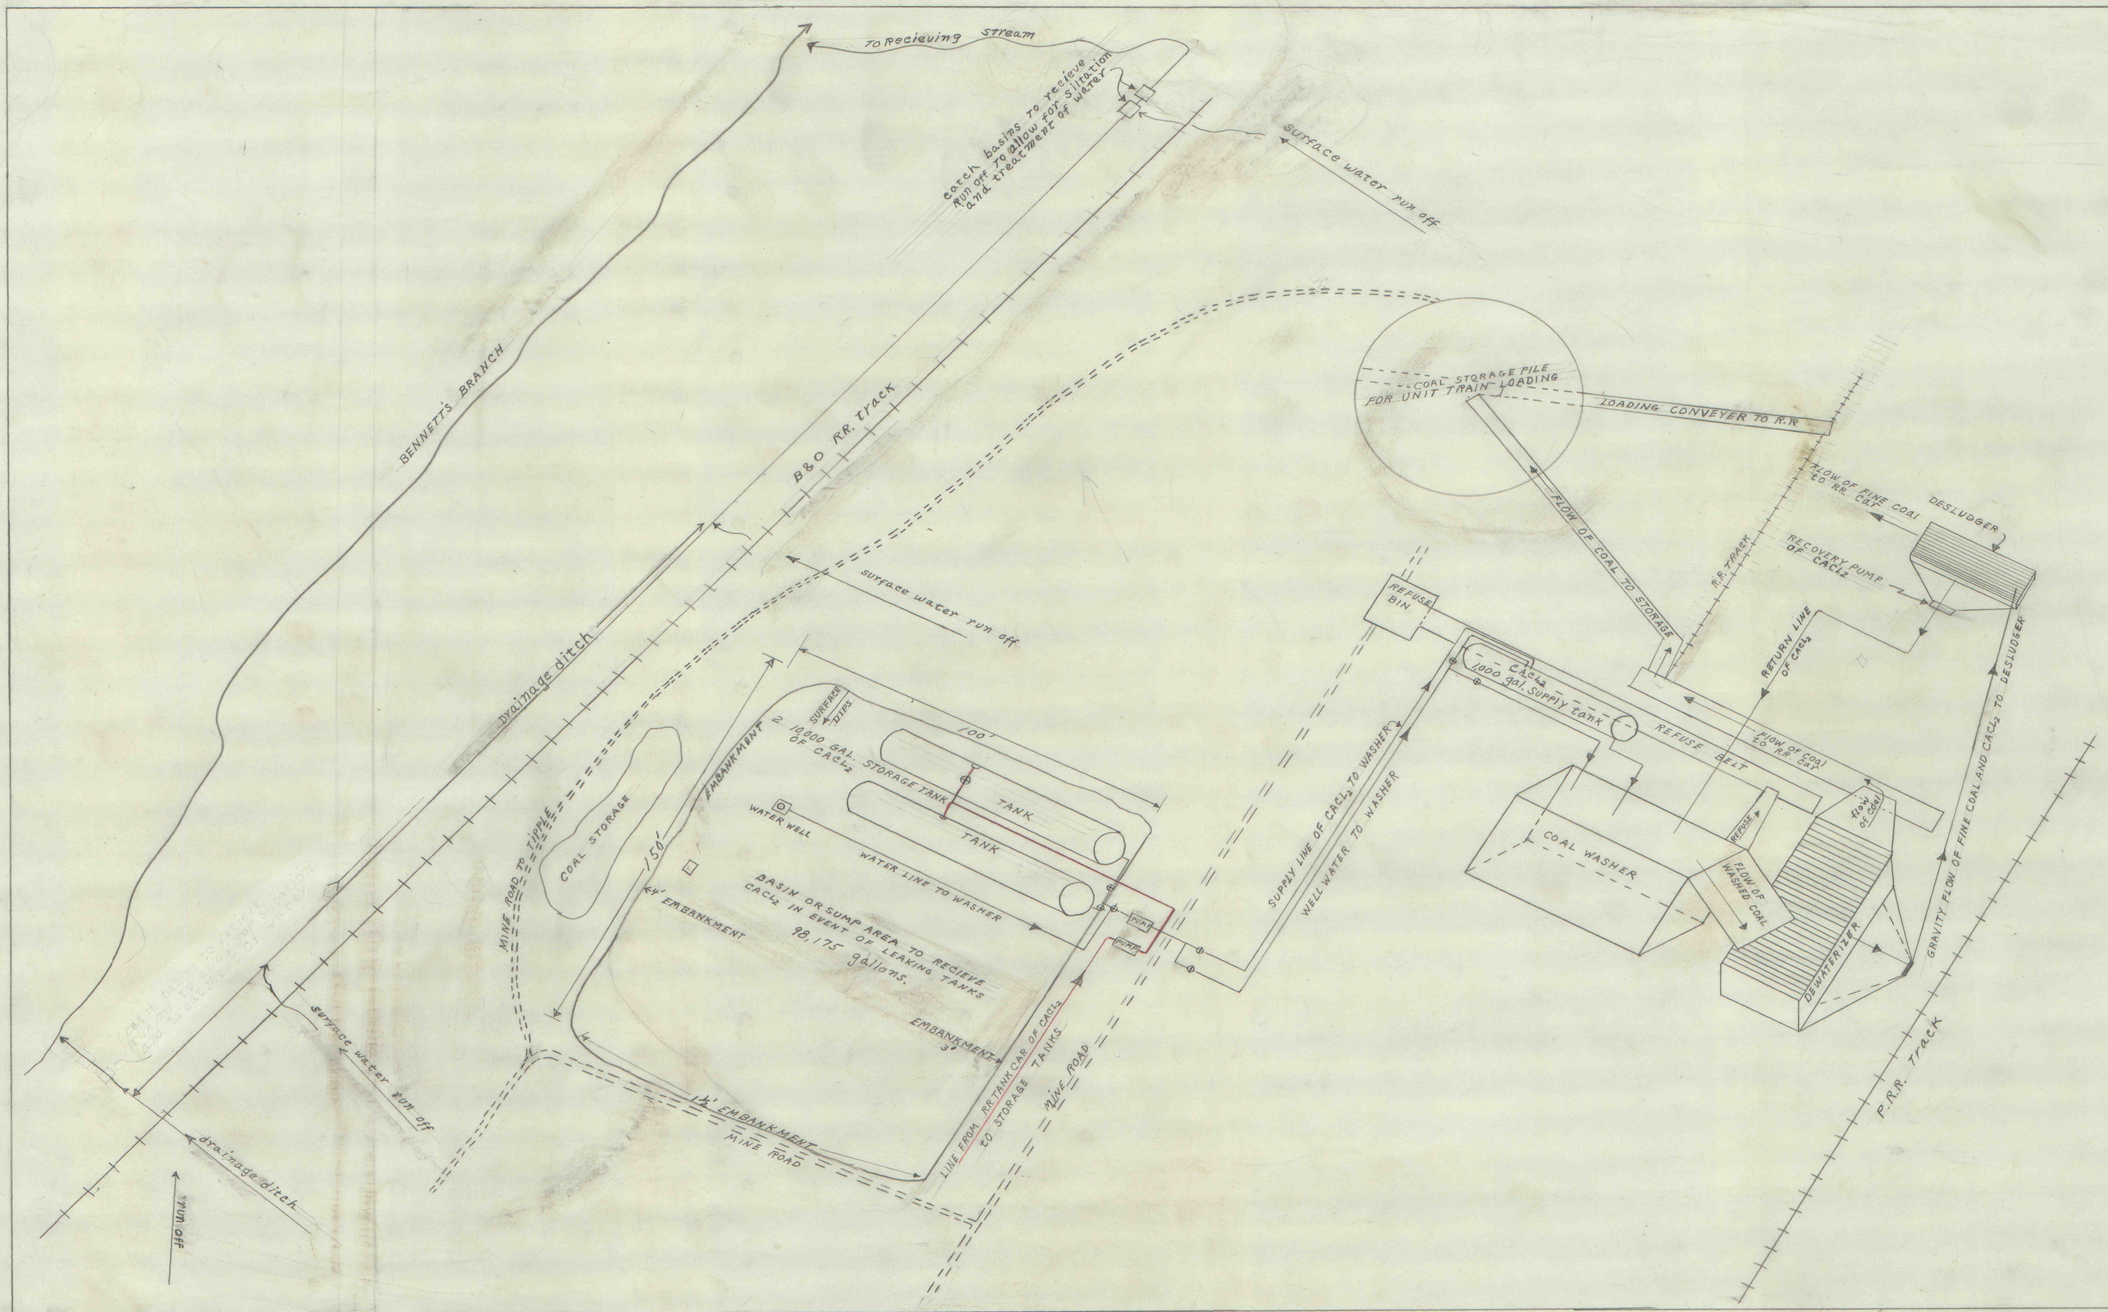

⊕ VALVES TO CONTROL WATER & CALCIUM CLORIDE

SUPPLEMENT PLAN OF SCHEMATIC SKETCH OF CALCIUM CLORIDE COAL WASHER PLANT AT TYLER PENNA.
NEW SHAWMUT MINING CO.
ST. MARYS, PENNA.
DATE - 7-5-65
DRAWN BY LEWIS H. BURCH
APPROVED BY
NO. PT PR.1-2-A

IMAPS # 15095