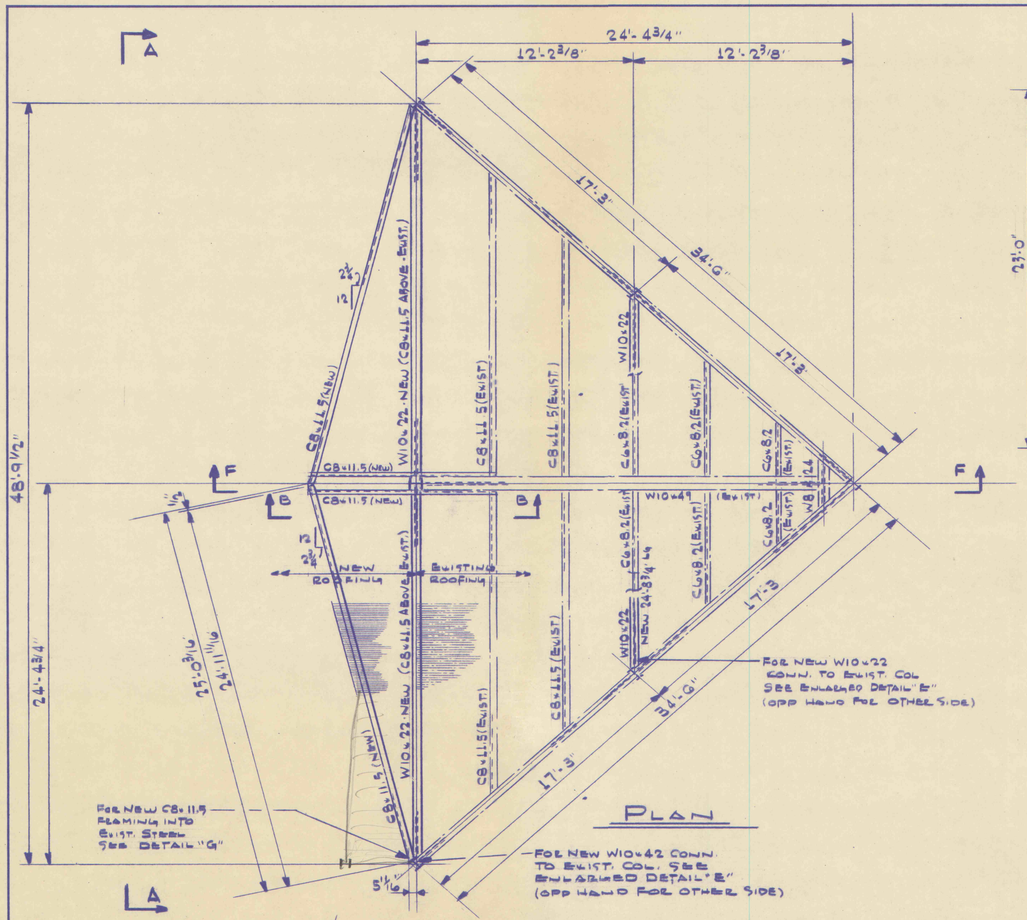

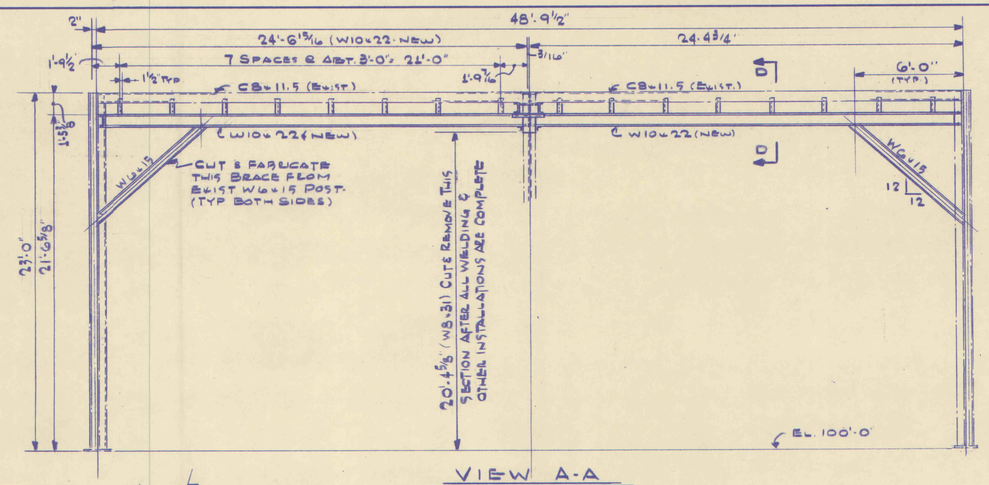

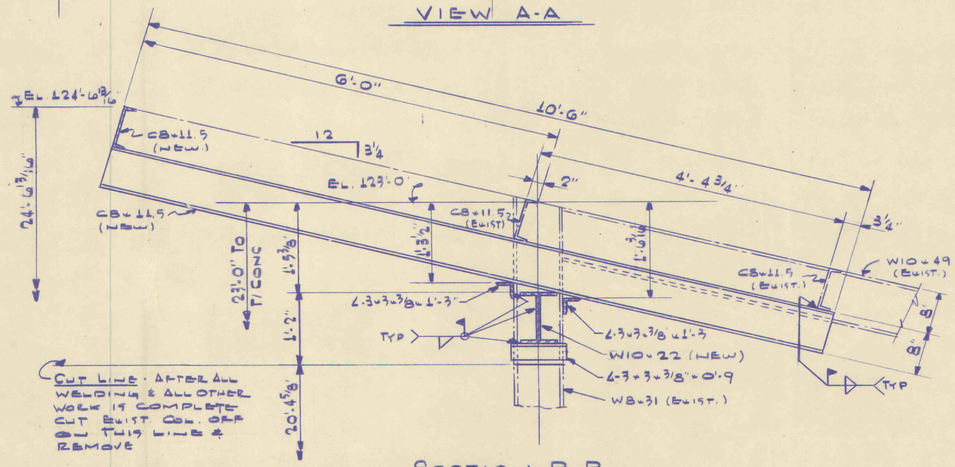

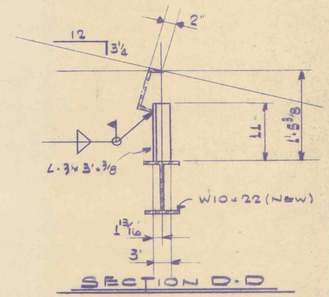

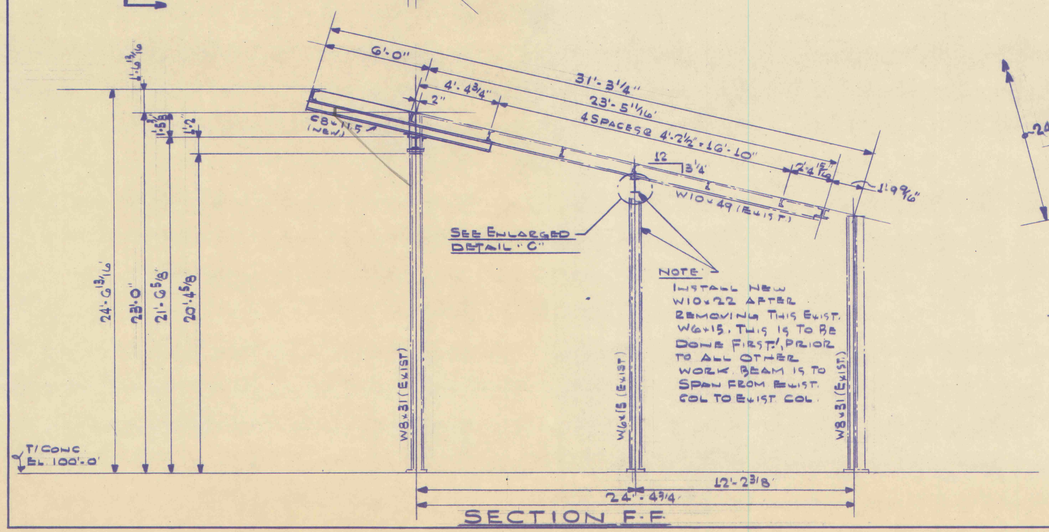

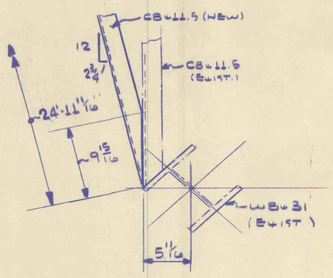

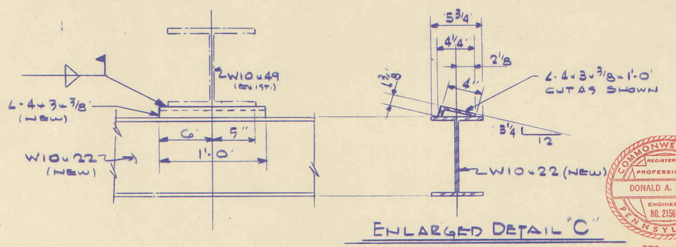

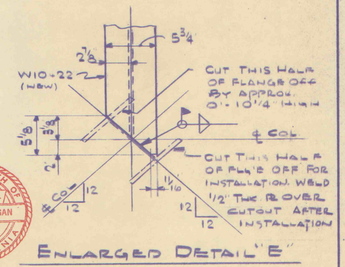

NOTE
1) ALL STEEL ASTM A-36
2) PAINT - ONE SHOP COAT OF SHOP STD. PRIMER
3) ROOFING - 22 GA. CORRUGATED TO MATCH EXISTING

COMMONWEALTH OF PENNSYLVANIA REGISTERED PROFESSIONAL ENGINEER DONALD A. SLOGAN NO. 21564-E
DEC. 19 1986

IMAPS# 15182

NO.	DATE	REVISION

THIS DRAWING AND ALL INFORMATION THEREON IS THE PROPERTY OF SLOGAN ENGINEERING CO. AND IS CONFIDENTIAL AND MUST NOT BE MADE PUBLIC OR COPIED UNLESS AUTHORIZED BY THE OWNER AND IS SUBJECT TO RETURN UPON DEMAND.

SLOGAN ENGINEERING
ENGINEERS • DESIGNERS
PITTSBURGH, PENNSYLVANIA

HELVETIA COAL CO.
LUCERNE #6 MINE
HOMER CITY, PENNSYLVANIA
COAL TRANSFER STATION MODIFICATIONS
STRUCTURAL STEEL PLAN & SECTIONS

SCALE: 1/4, 1 & 1 1/2" = 1'-0"
DATE: 11-25-86
DRAWN BY: W.C.S.
CHECKED BY:
DRAWING NO. E-3386-S1