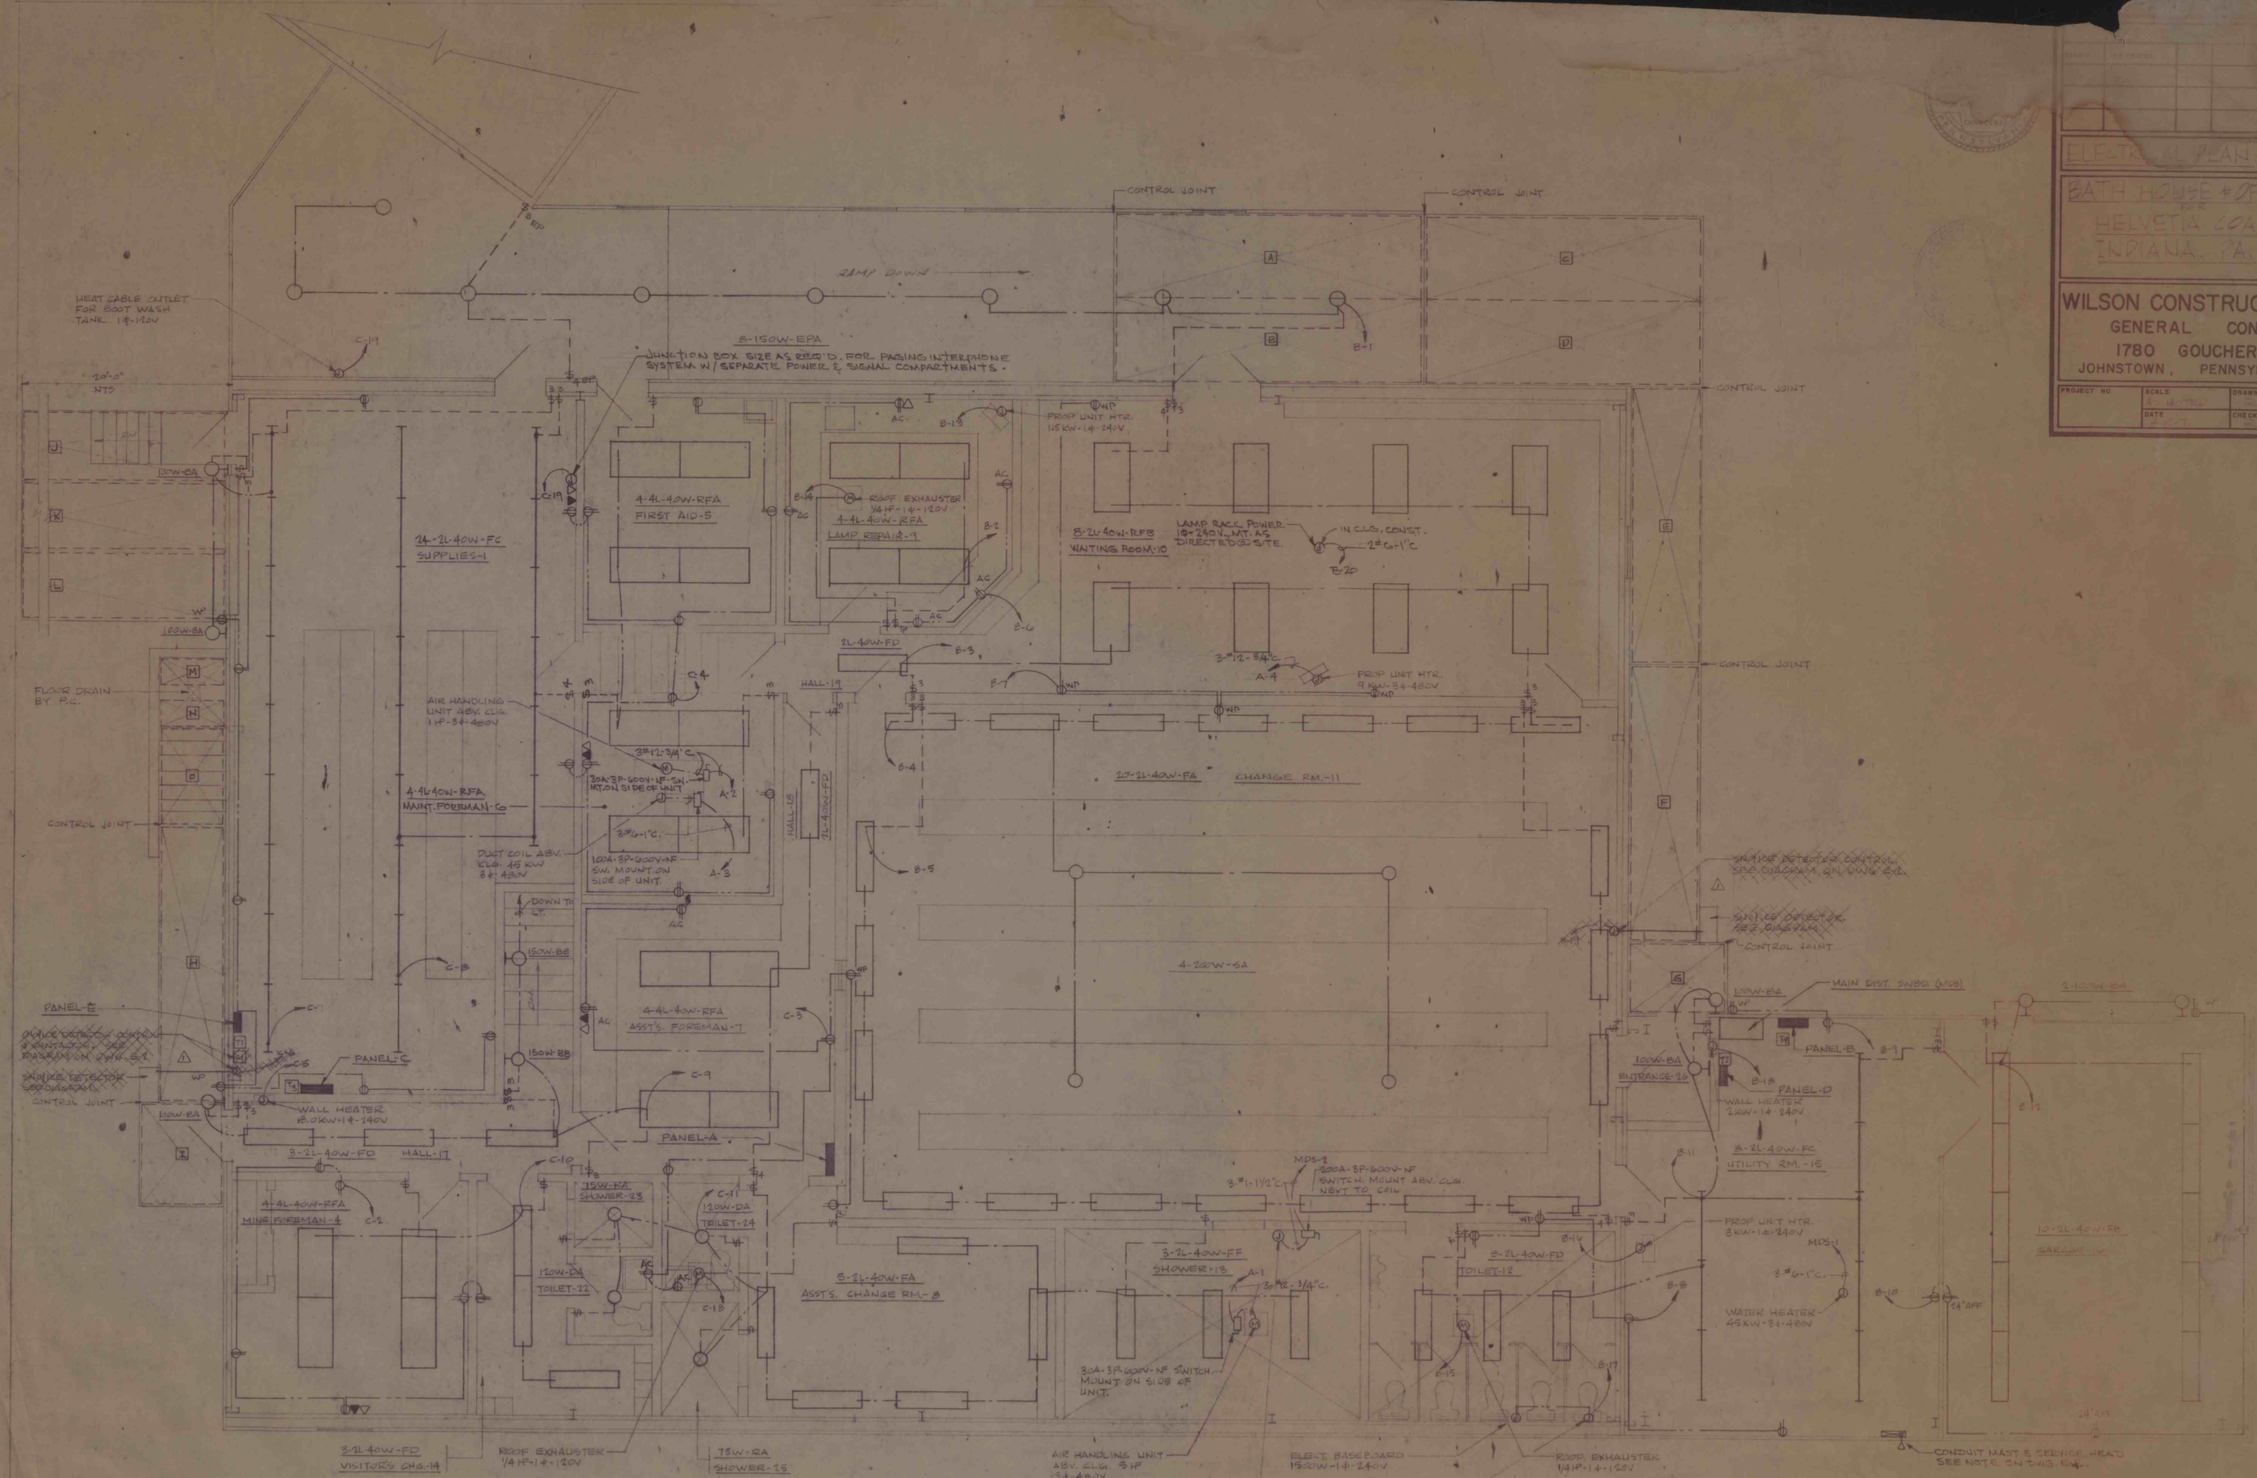

FLOOR PLAN

SCALE: 1/4" = 1'-0"

ELECTRICAL PLAN

BATH HOUSE & OFFICE BLDG.
HELVETIA COAL CO.
INDIANA, PA. 15701

WILSON CONSTRUCTION CO., INC.
GENERAL CONTRACTORS
1780 GOUCHER STREET
JOHNSTOWN, PENNSYLVANIA 15905

PROJECT NO.	SCALE	DRAWN BY	SHEET NO.
	DATE	CHECKED BY	E-1

IMAPS # 15193