PLAN	
NOTE BOOK	SURVEYED
NO.	PLOTTED
	ALIGNMENT CHECKED
	RY. OF WAY CHECKED
	BY
	DATE

1" = 5'

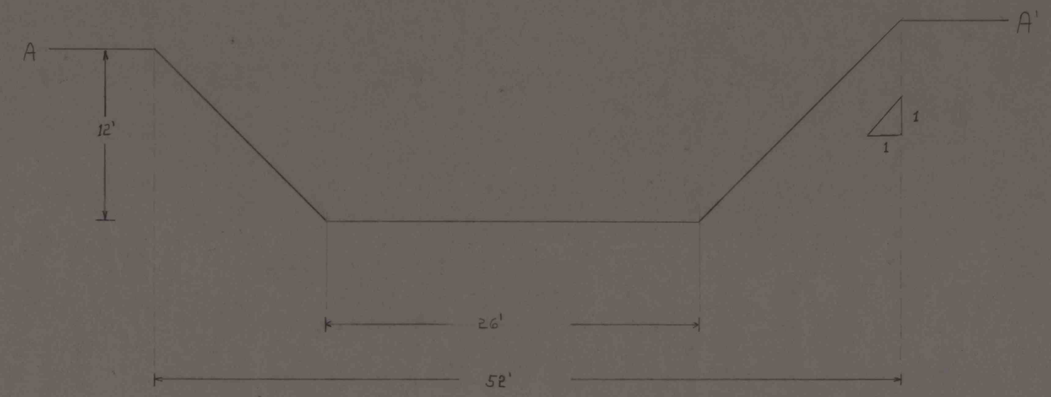

TYPICAL CROSS SECTION

PROFILE	
NOTE BOOK	SURVEYED
NO.	PLOTTED
	GRADES CHECKED
	BRIDGE
	STRUCTURE NOTATIONS CHKD.
	BY
	DATE

TYPICAL PLAN VIEW

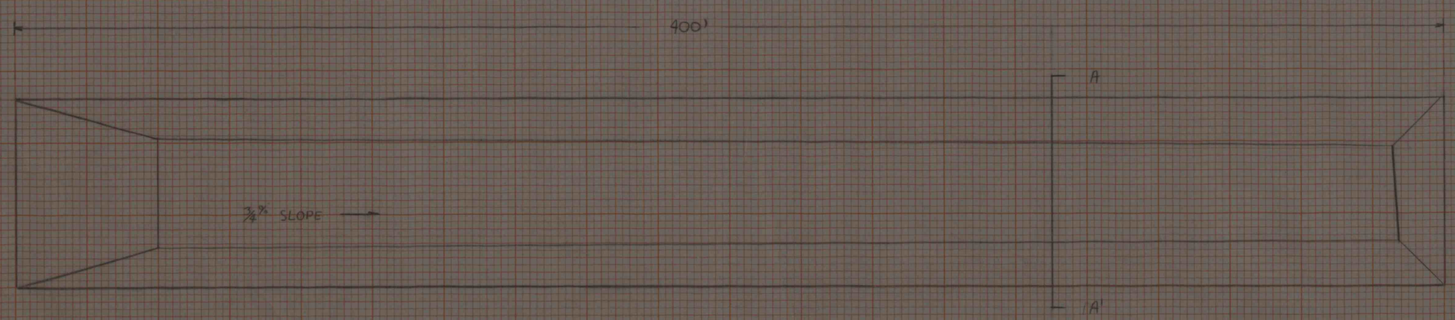

1" = 20'

PLATE 4 CROSS SECTION - PLAN
CHARLES BRUNING COMPANY
MADE IN U.S.A.

IMAPS # 15222