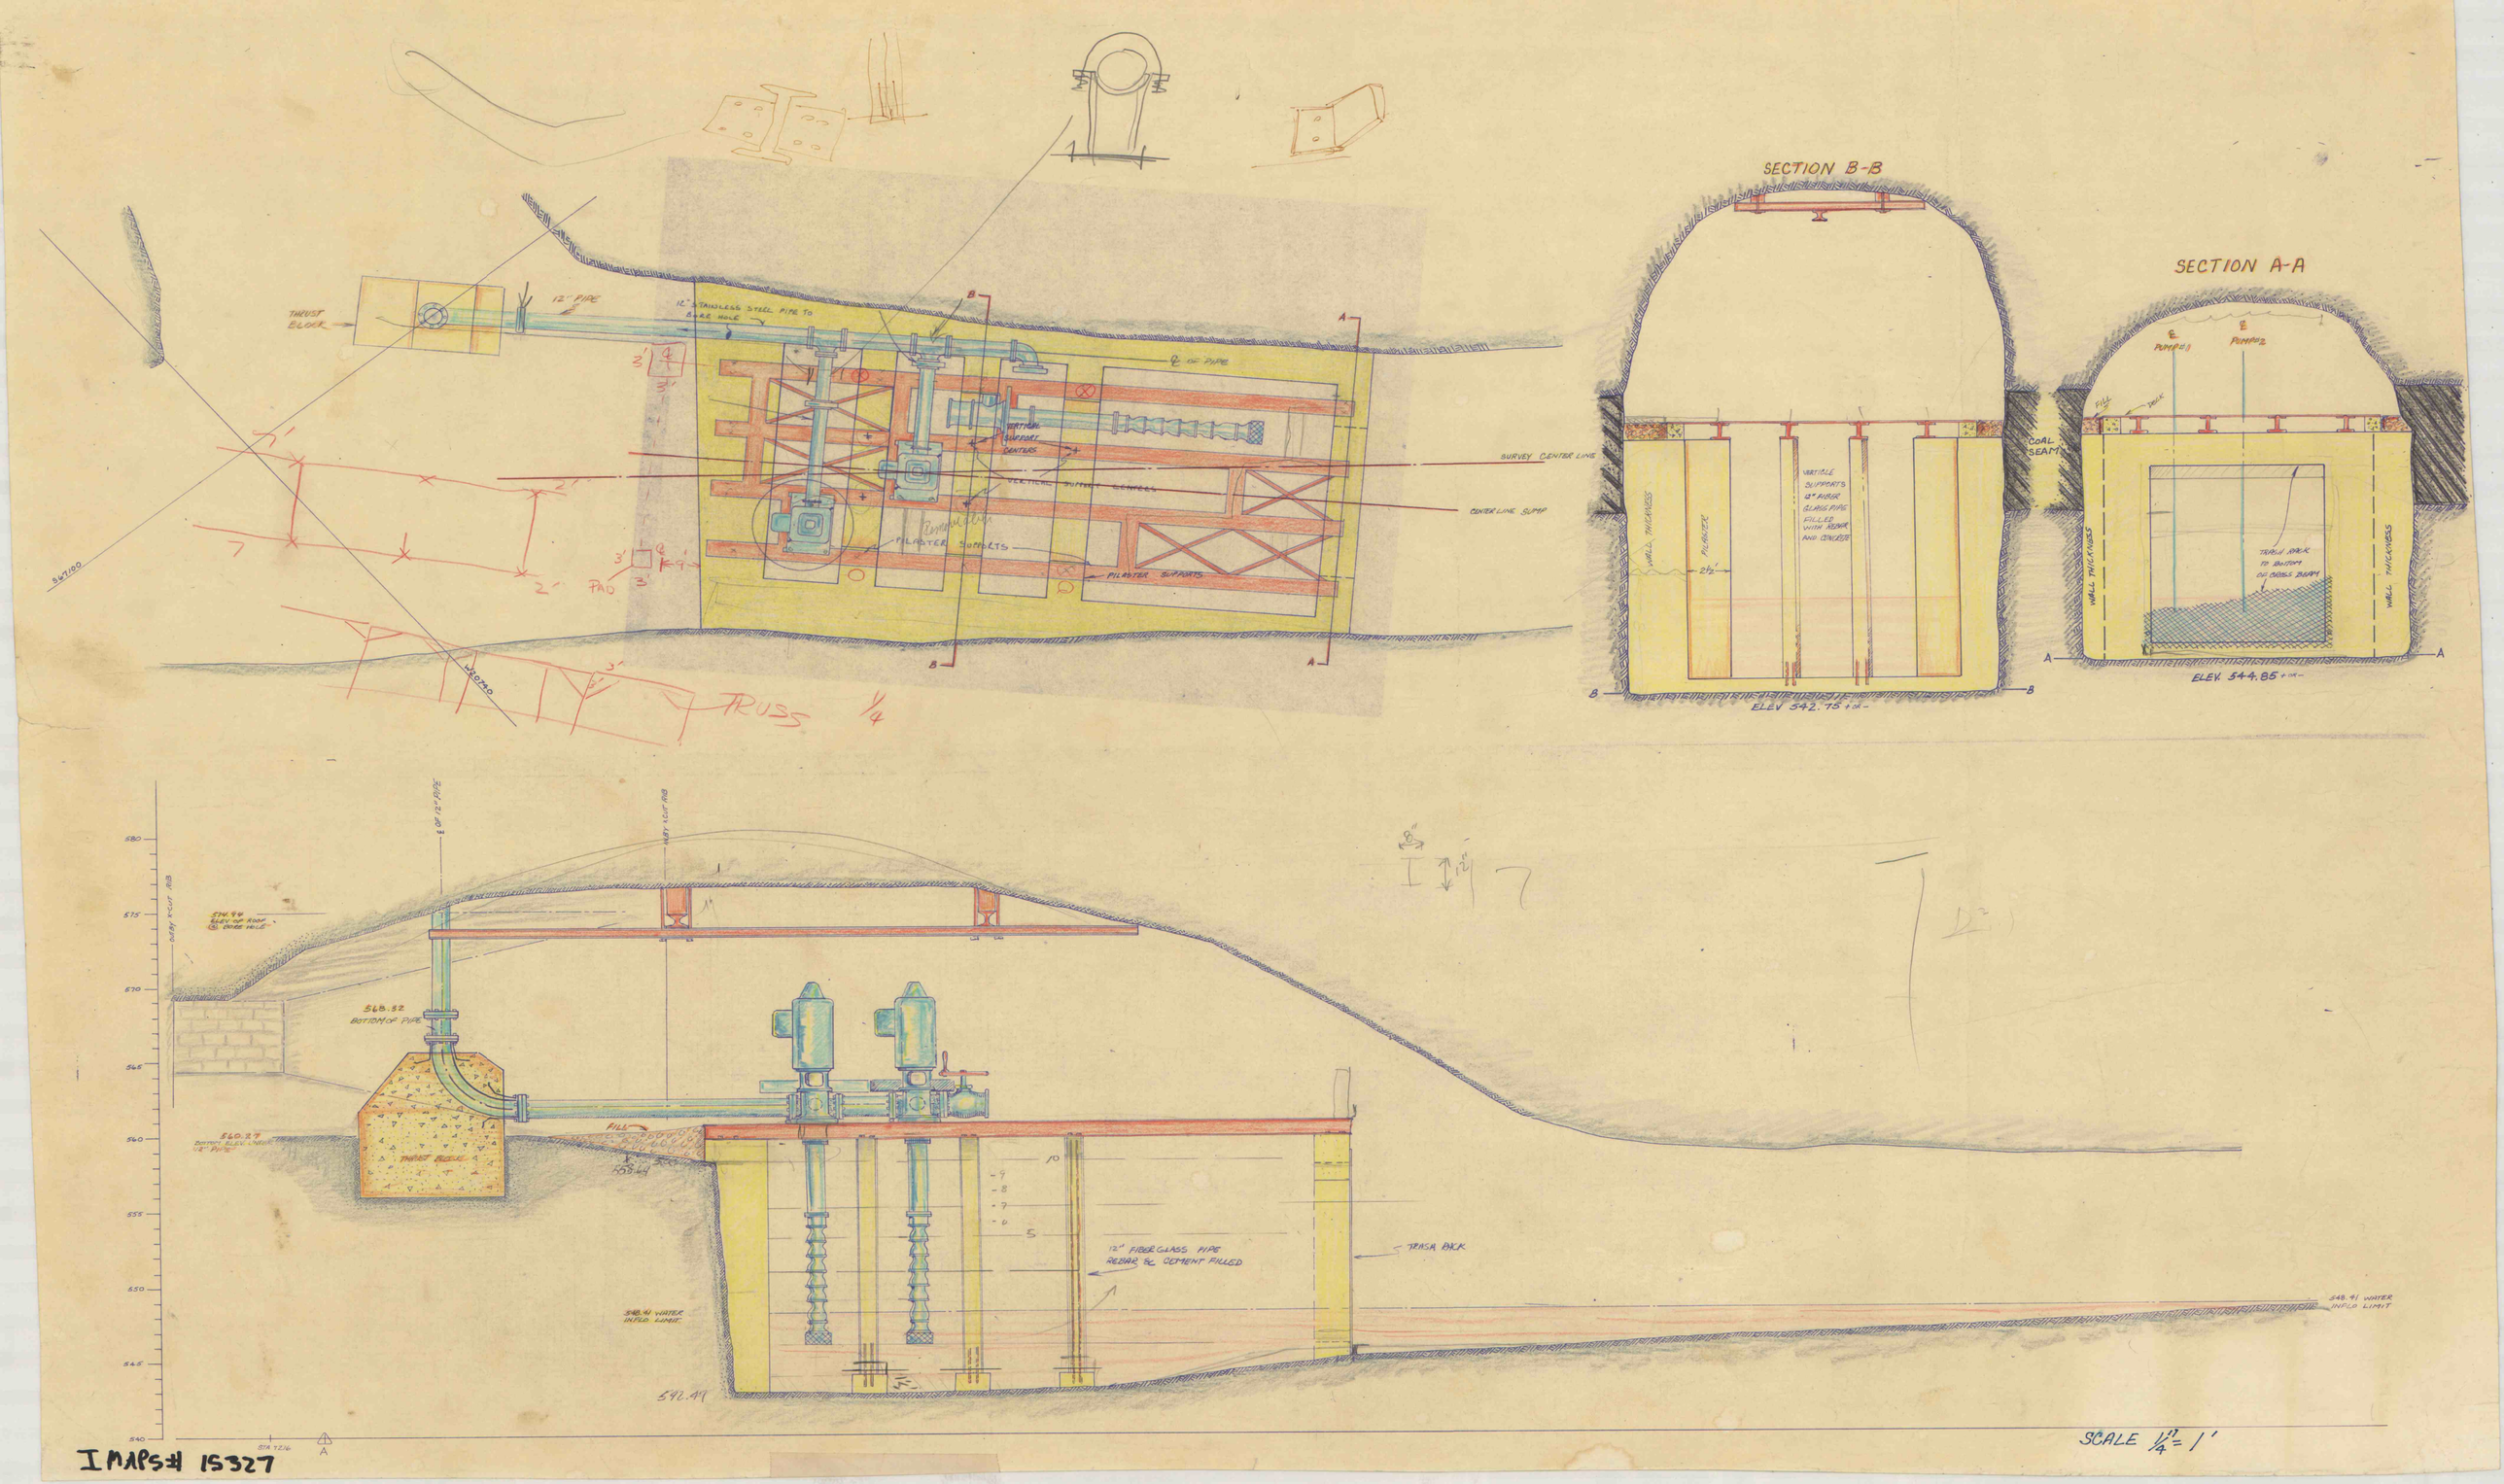
THRUST BLOCK
12" PIPE
12" STAINLESS STEEL PIPE TO BORE HOLE
℄ OF PIPE
VERTICAL SUPPORT CENTERS
SECTIONAL SUPPORT CENTERS
PILASTER SUPPORTS
SURVEY CENTER LINE
CENTER LINE SUMP
PAD
TRUSS 1/4
SECTION B-B
SECTION A-A
COAL SEAM
WALL THICKNESS
PILASTER
VERTICAL SUPPORTS 12" FIBER GLASS PIPE FILLED WITH REBAR AND CONCRETE
ELEV 542.75 ± ok
PUMP #1
PUMP #2
TAMPED ROCK TO BOTTOM OF CROSS BEAM
ELEV. 544.85 ± ok
OF 12" PIPE
WEST KOUT RIB
EAST KOUT RIB
574.44 ELEV OF ROOF @ CORE HOLE
568.52 BOTTOM OF PIPE
560.27 BOTTOM ELEV UNDER 12" PIPE
THRUST BLOCK
FILL
555.44
548.41 WATER INFLO LIMIT
592.49
12" FIBER GLASS PIPE REBAR & CEMENT FILLED
TAMPA PACK
SCALE 1 1/4" = 1'

IMAPS# 15327