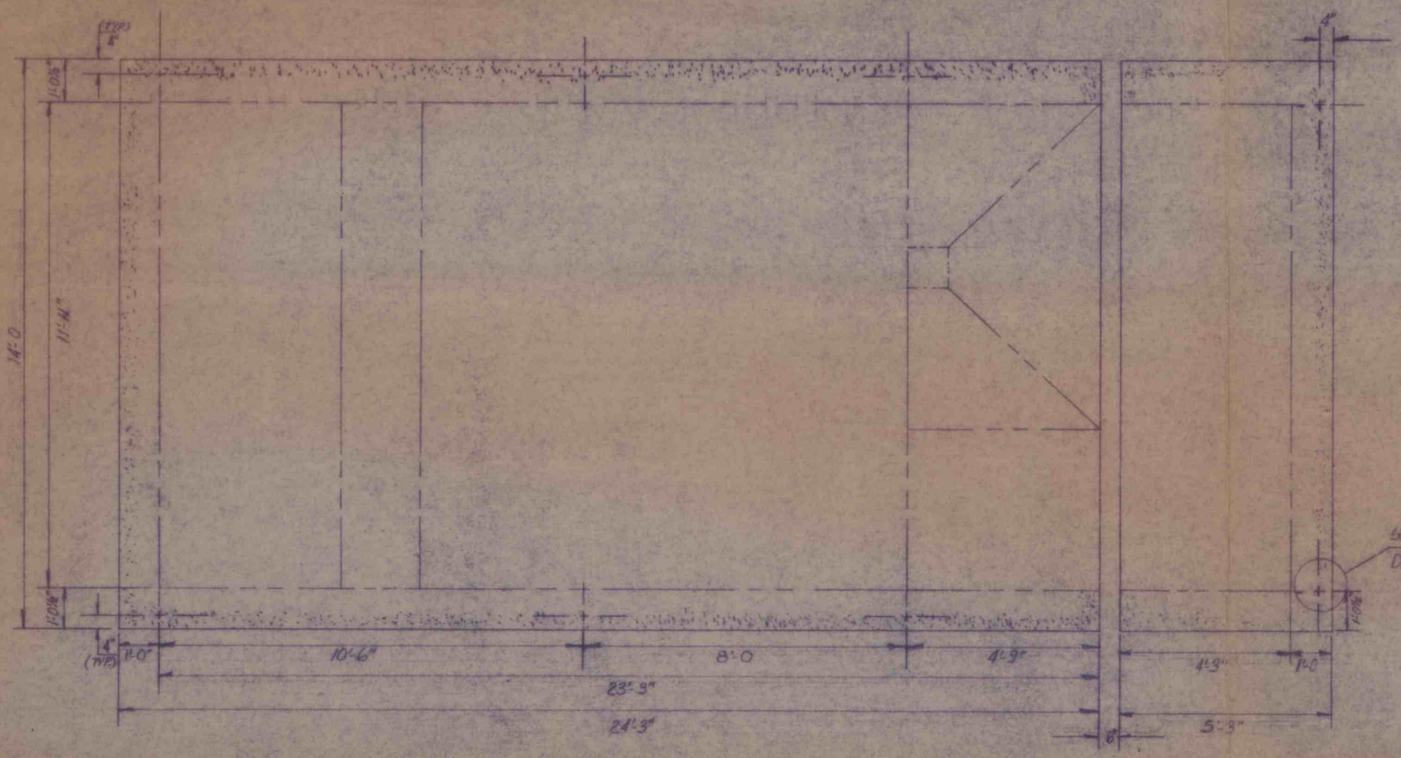

PLAN VIEW

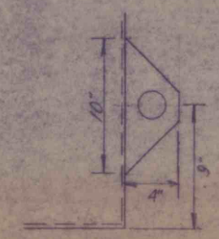

ANCHOR TAB DETAIL (2 REQ'D)
1½" = 1'-0

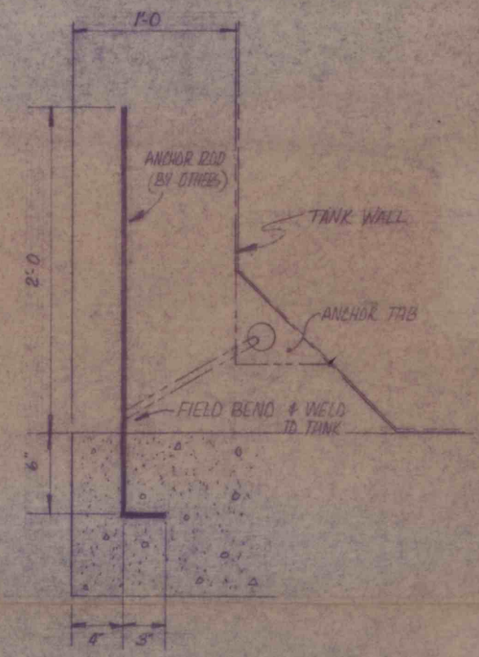

ANCHOR DETAIL
1½" = 1'-0

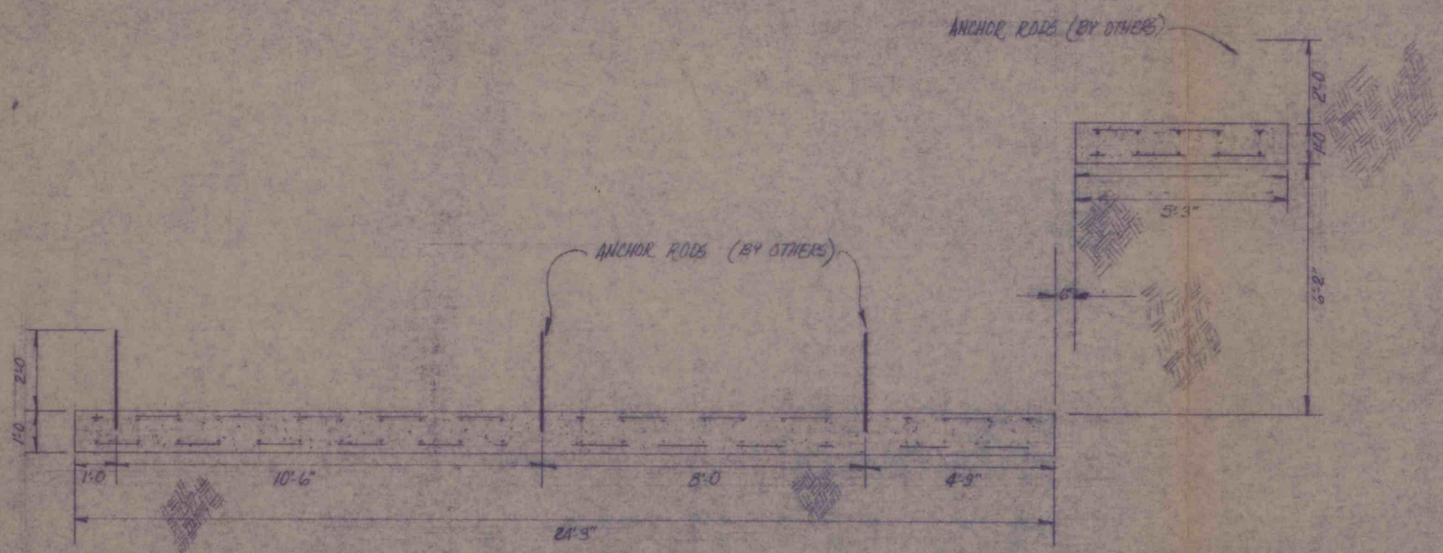

ELEVATION

RECEIVED
JUN 27 1981
Elmer N. Neely

NOTE:
HYDRO-AEROBICS INTERNATIONAL DOES NOT ASSUME RESPONSIBILITY FOR THE DESIGN OF ANY CONCRETE STRUCTURES. SIZE & SPACING OF PAD REBAR DETERMINED BY FIELD CONTRACTOR.

HYDRO-AEROBICS
INTERNATIONAL, INC.
5655 Mellie Avenue P.O. Box 222 Milford, Ohio 45150 (513) 831-1700

SCALE: 3/8" = 1'-0	APPROVED BY: RD	DRAWN BY D.D.H
DATE: 12-8-80		REVISED

FOUNDATION PAD FOR MAIN PLANT

HELVETIA COAL COMPANY — DRAWING NUMBER 80-36 FP

IMAPS#15329