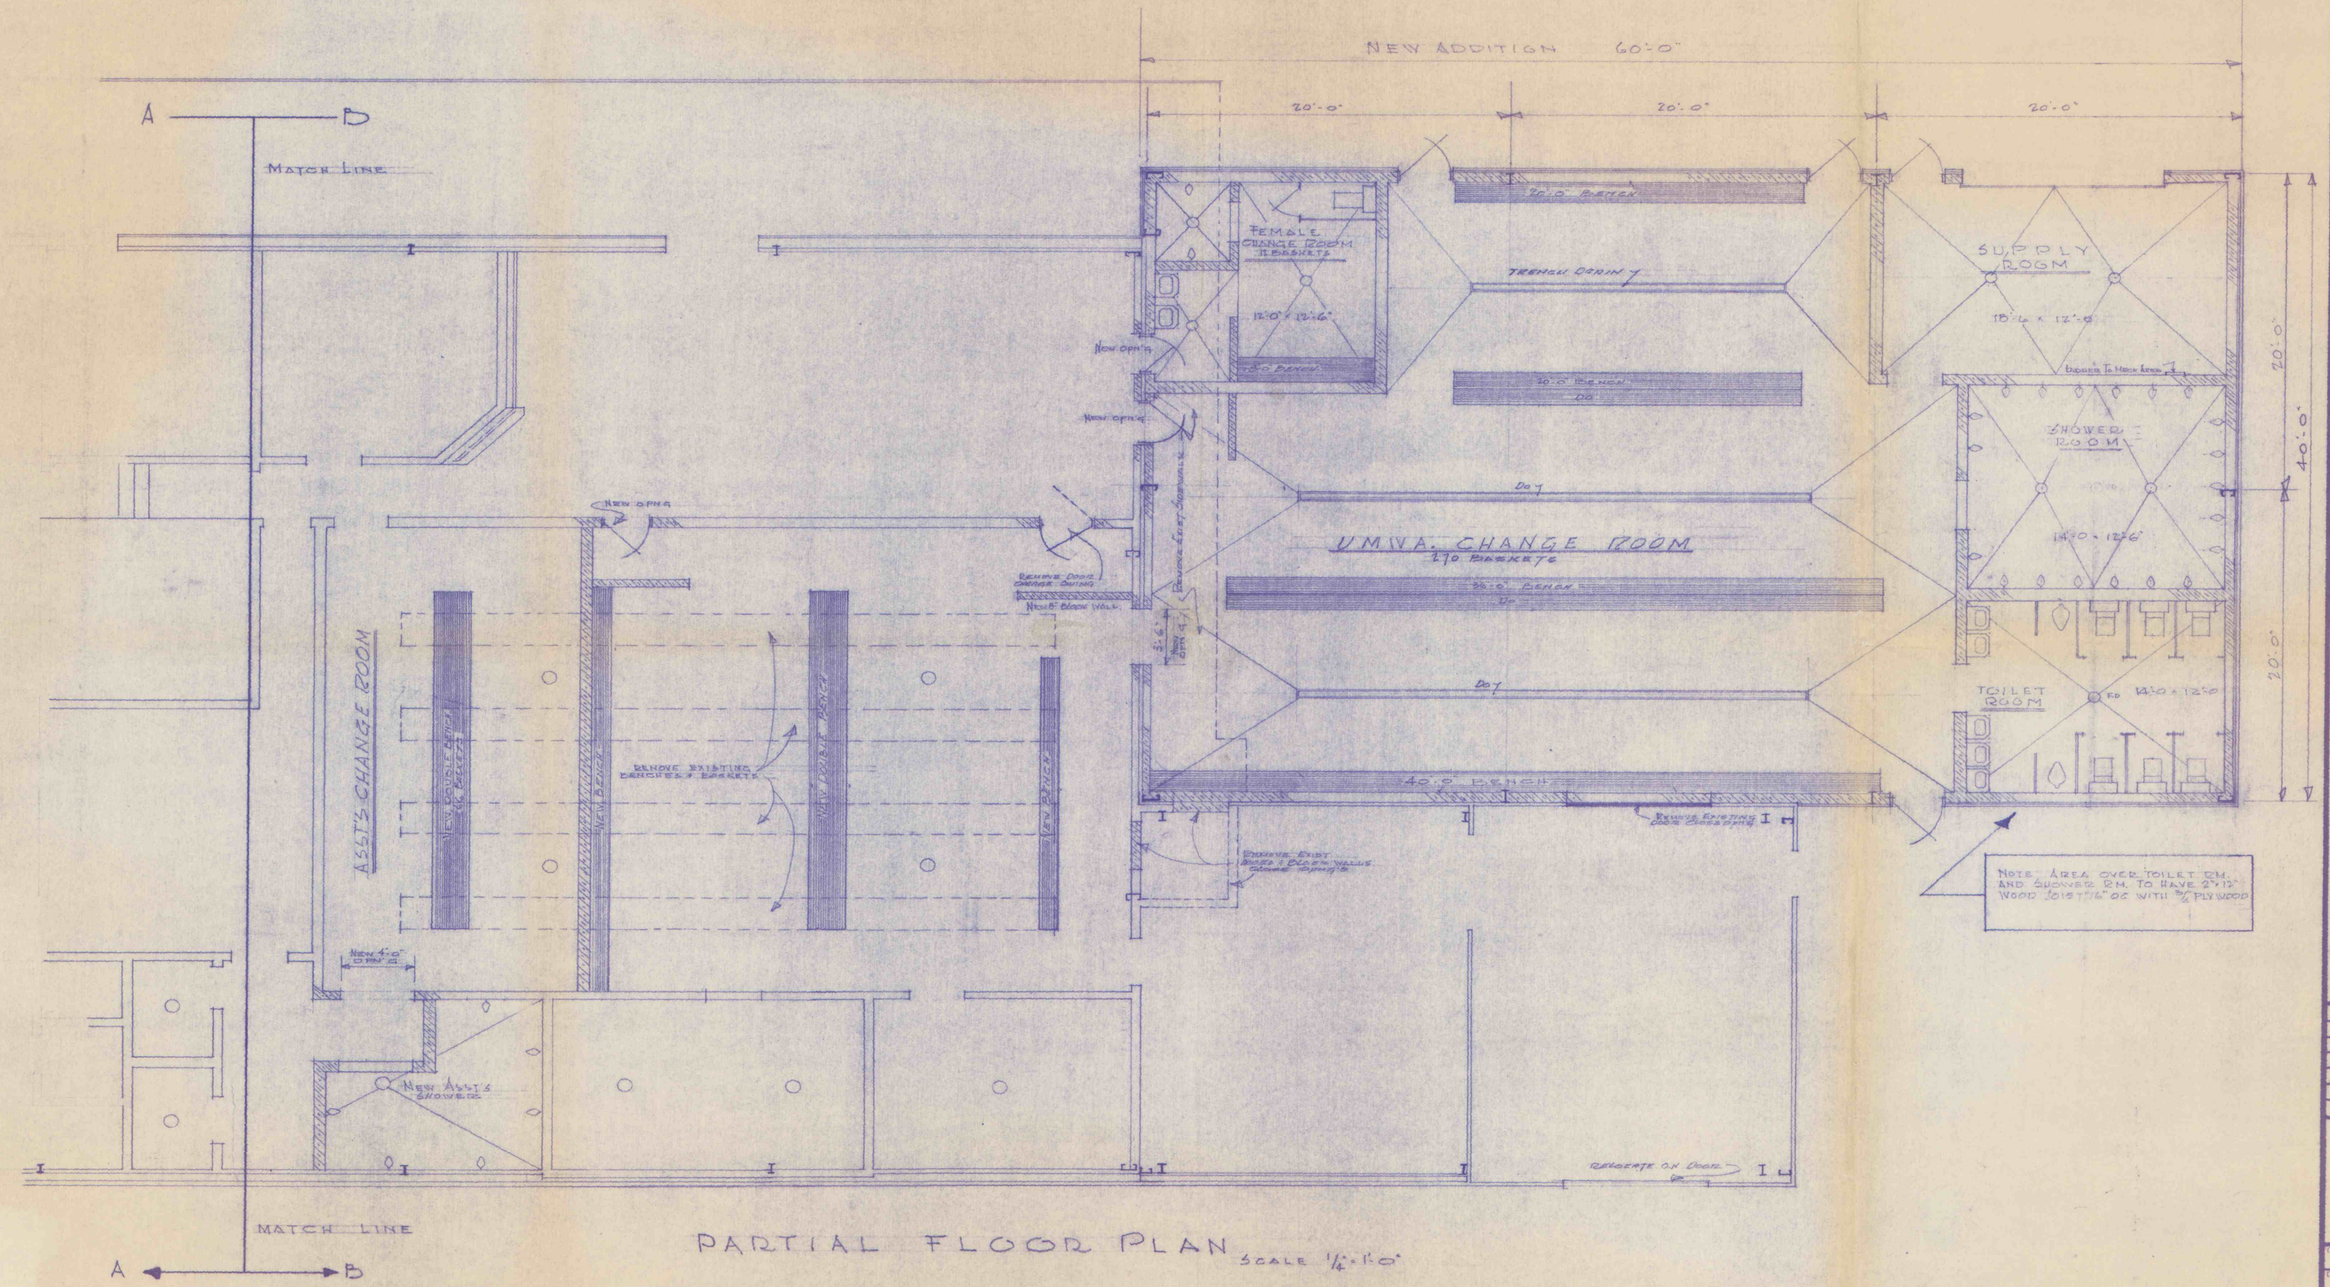

PARTIAL FLOOR PLAN SCALE 1/4"=1'-0"

WILSON CONSTRUCTION CO., INC.
BOX 63 - R.D. 2 WINDBER PA. 15963

PROPOSED NEW ADDITION
FOR HELVETIA COAL CO #6 MINE
#2 PORTAL LUCERNE INDIANA PA

REVISIONS

CHECKED BY
DRAWN BY
DATE SCALE
SHEET NO. A-1

E.MARSH 19309