
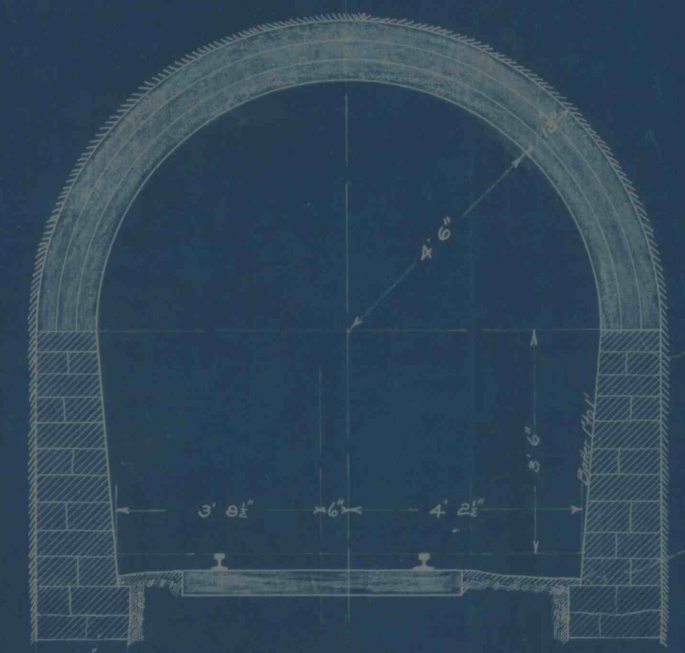
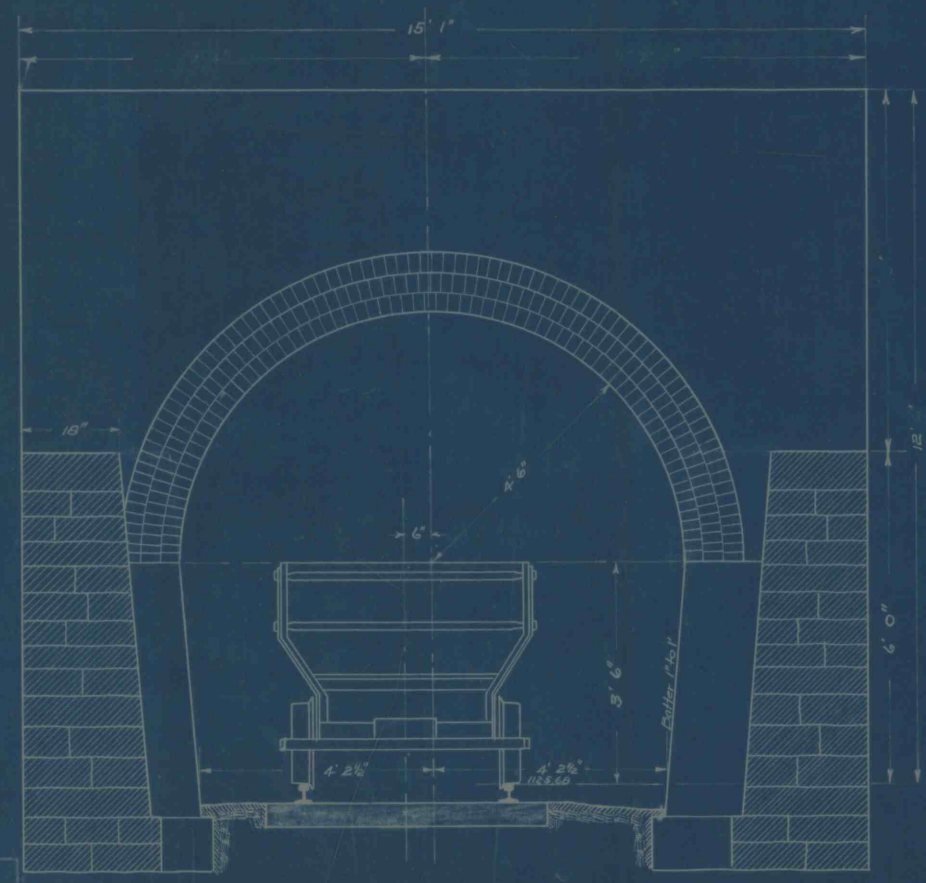
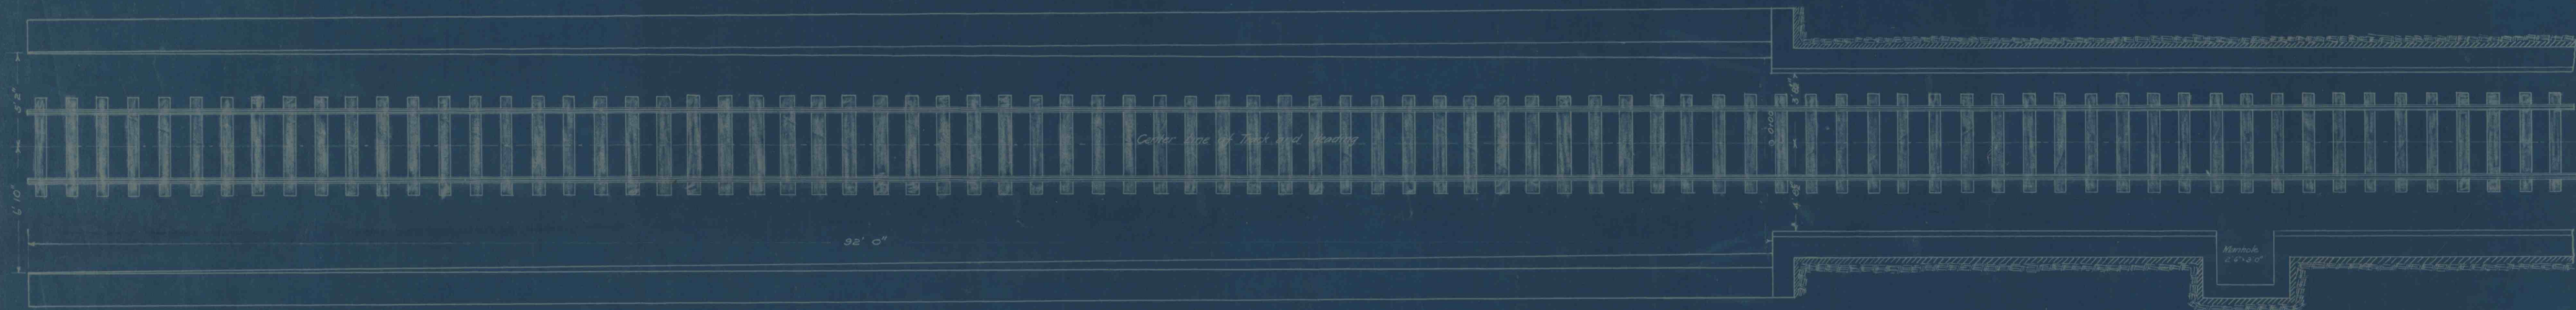


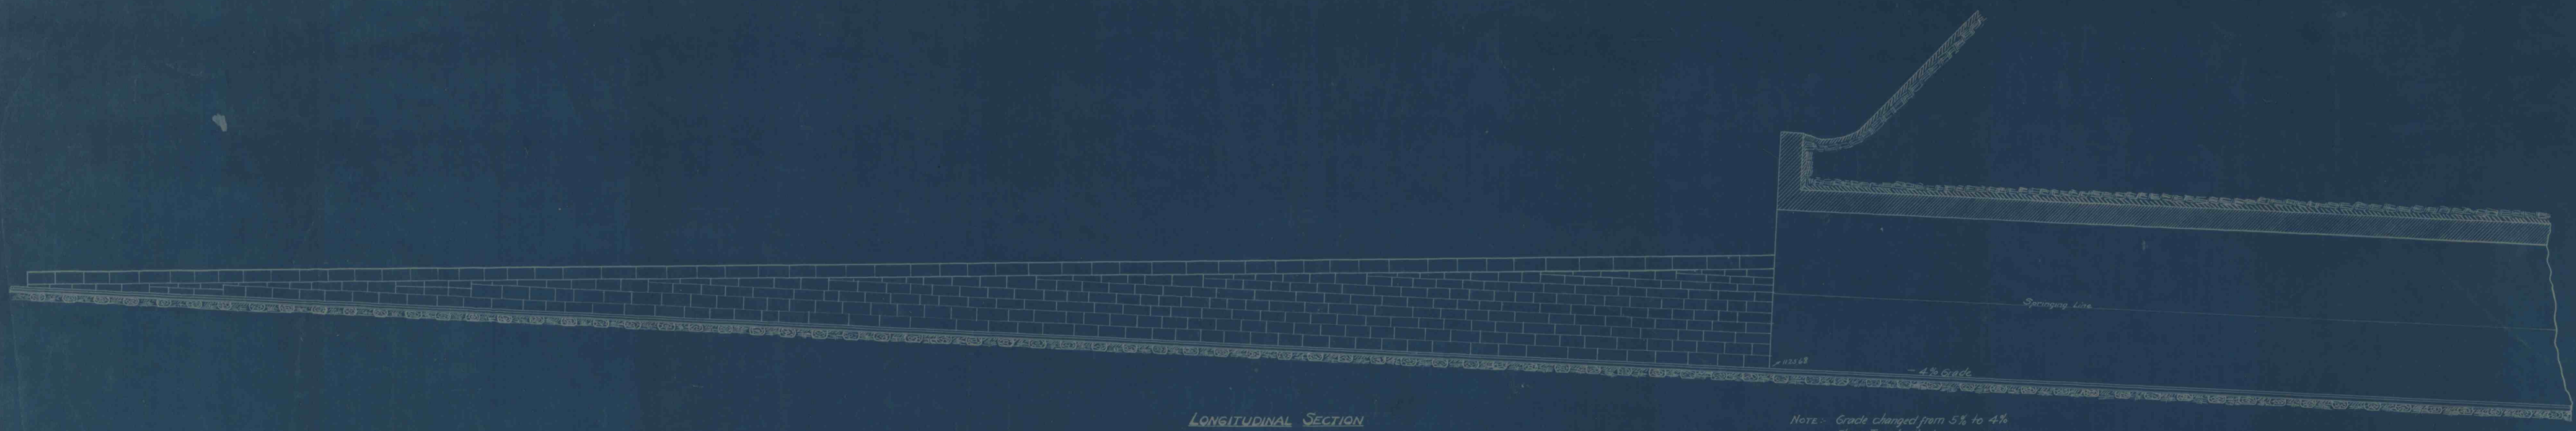

ARCHED PIT MOUTH
NEW SLOPE CENTRAL MINE
H. C. FRICK COKE CO.
SCOTTDALE, PA. JAN 29 1902
Scale 1/4" and 1/8" = 1'

H. C. FRICK COKE CO. ENGINEERS' OFFICE	
Made by	C. B. Farley
C. K.	Ch. Draftsman
C. R.	Ch. Engineer
C. A.	Asst. Ch. Eng.
C. J.	Chief Engineer

NOTE: This Plan revised Apr. 30 1902
Go by the figures

H. C. FRICK COKE CO.
DRAWING No. 90
CASE 5
DRAWER