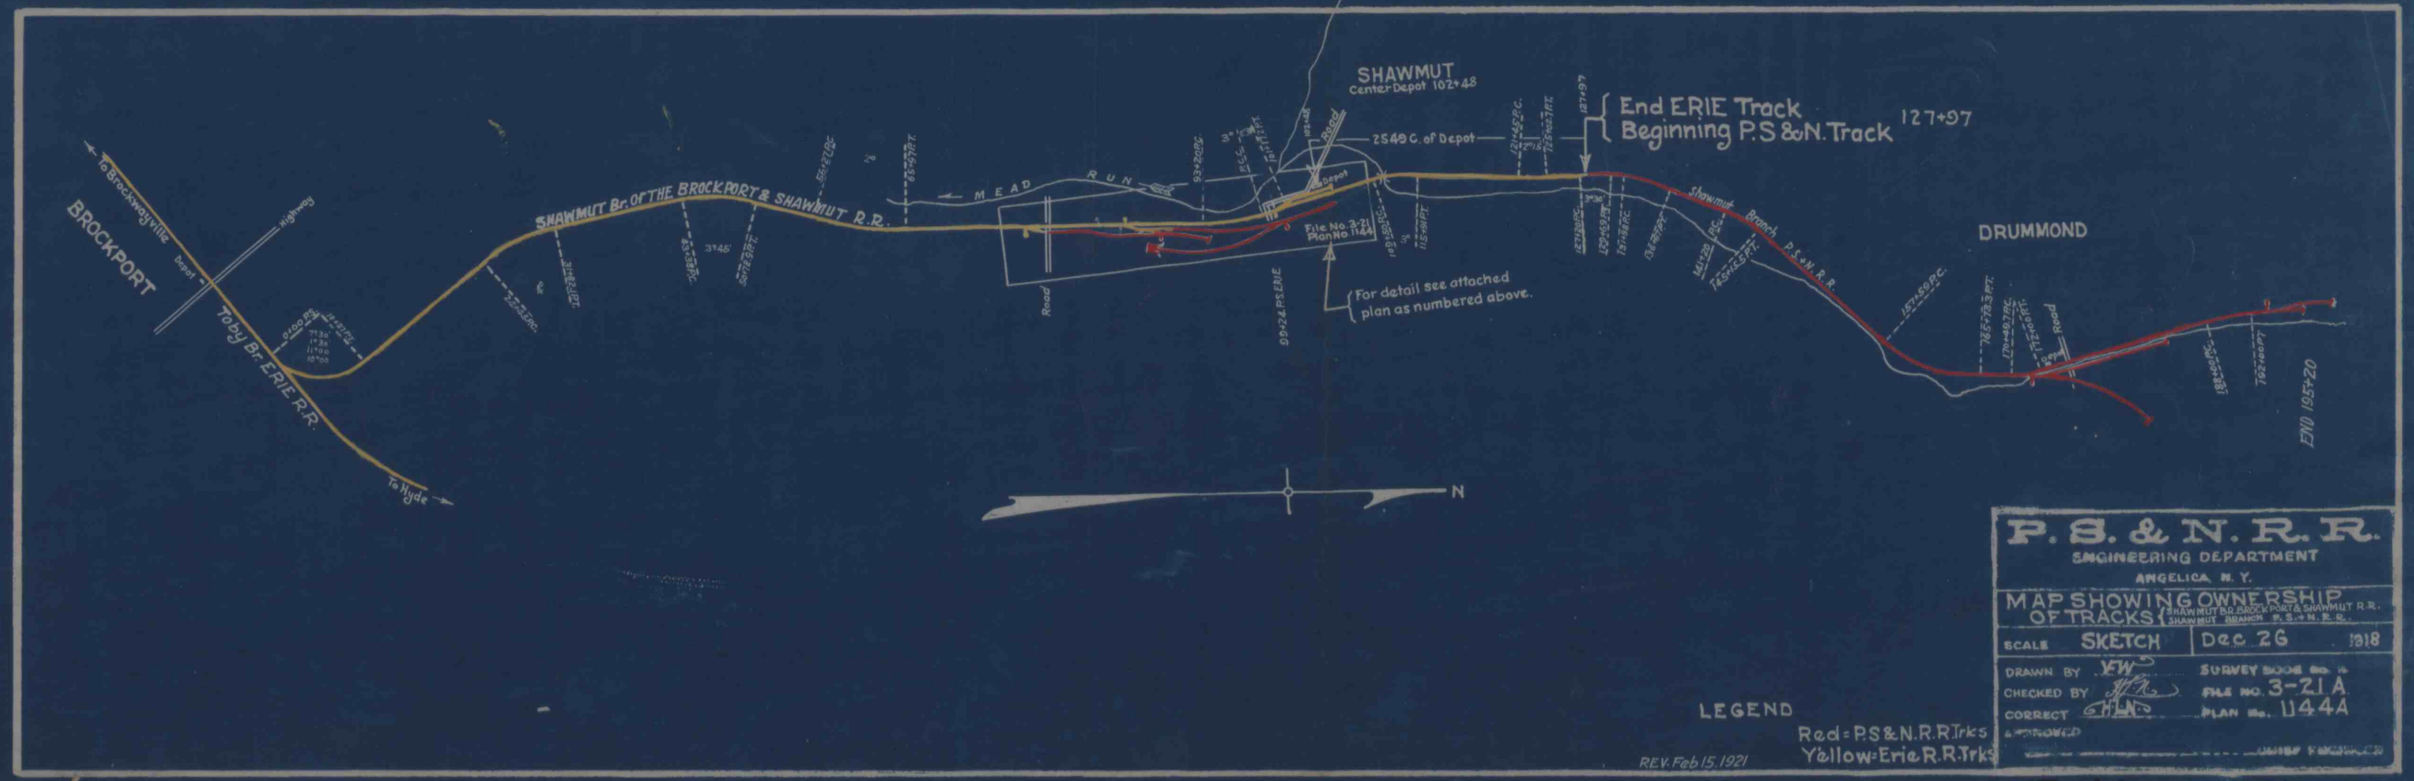
SHAWMUT
Center Depot 102+48
End ERIE Track
Beginning P.S.&N. Track
127+97
2549 C. of Depot
MEAD RUN
SHAWMUT Br. OF THE BROCKPORT & SHAWMUT R.R.
BROCKPORT
To Brockwayville
Depot
Highway
Toby Br. ERIE R.R.
To Hyde
Road
Depot
File No. 3-21
Plan No. 1144
For detail see attached plan as numbered above.
Shawmut Branch P.S.&N.R.R.
DRUMMOND
Road
END 185+20
N
LEGEND
Red = P.S.&N.R.R. Trks
Yellow = Erie R.R. Trks
REV. Feb 15, 1921
P. S. & N. R. R.
ENGINEERING DEPARTMENT
ANGELICA, N. Y.
MAP SHOWING OWNERSHIP OF TRACKS
SHAWMUT Br. BROCKPORT & SHAWMUT R.R.
SHAWMUT BRANCH P.S.&N.R.R.
SCALE SKETCH
Dec 26 1918
DRAWN BY
CHECKED BY
CORRECT
APPROVED
SURVEY BOOK No.
FILE NO. 3-21 A
PLAN No. 1144 A

IMAPS # 15471