SHEET NO. 4

551

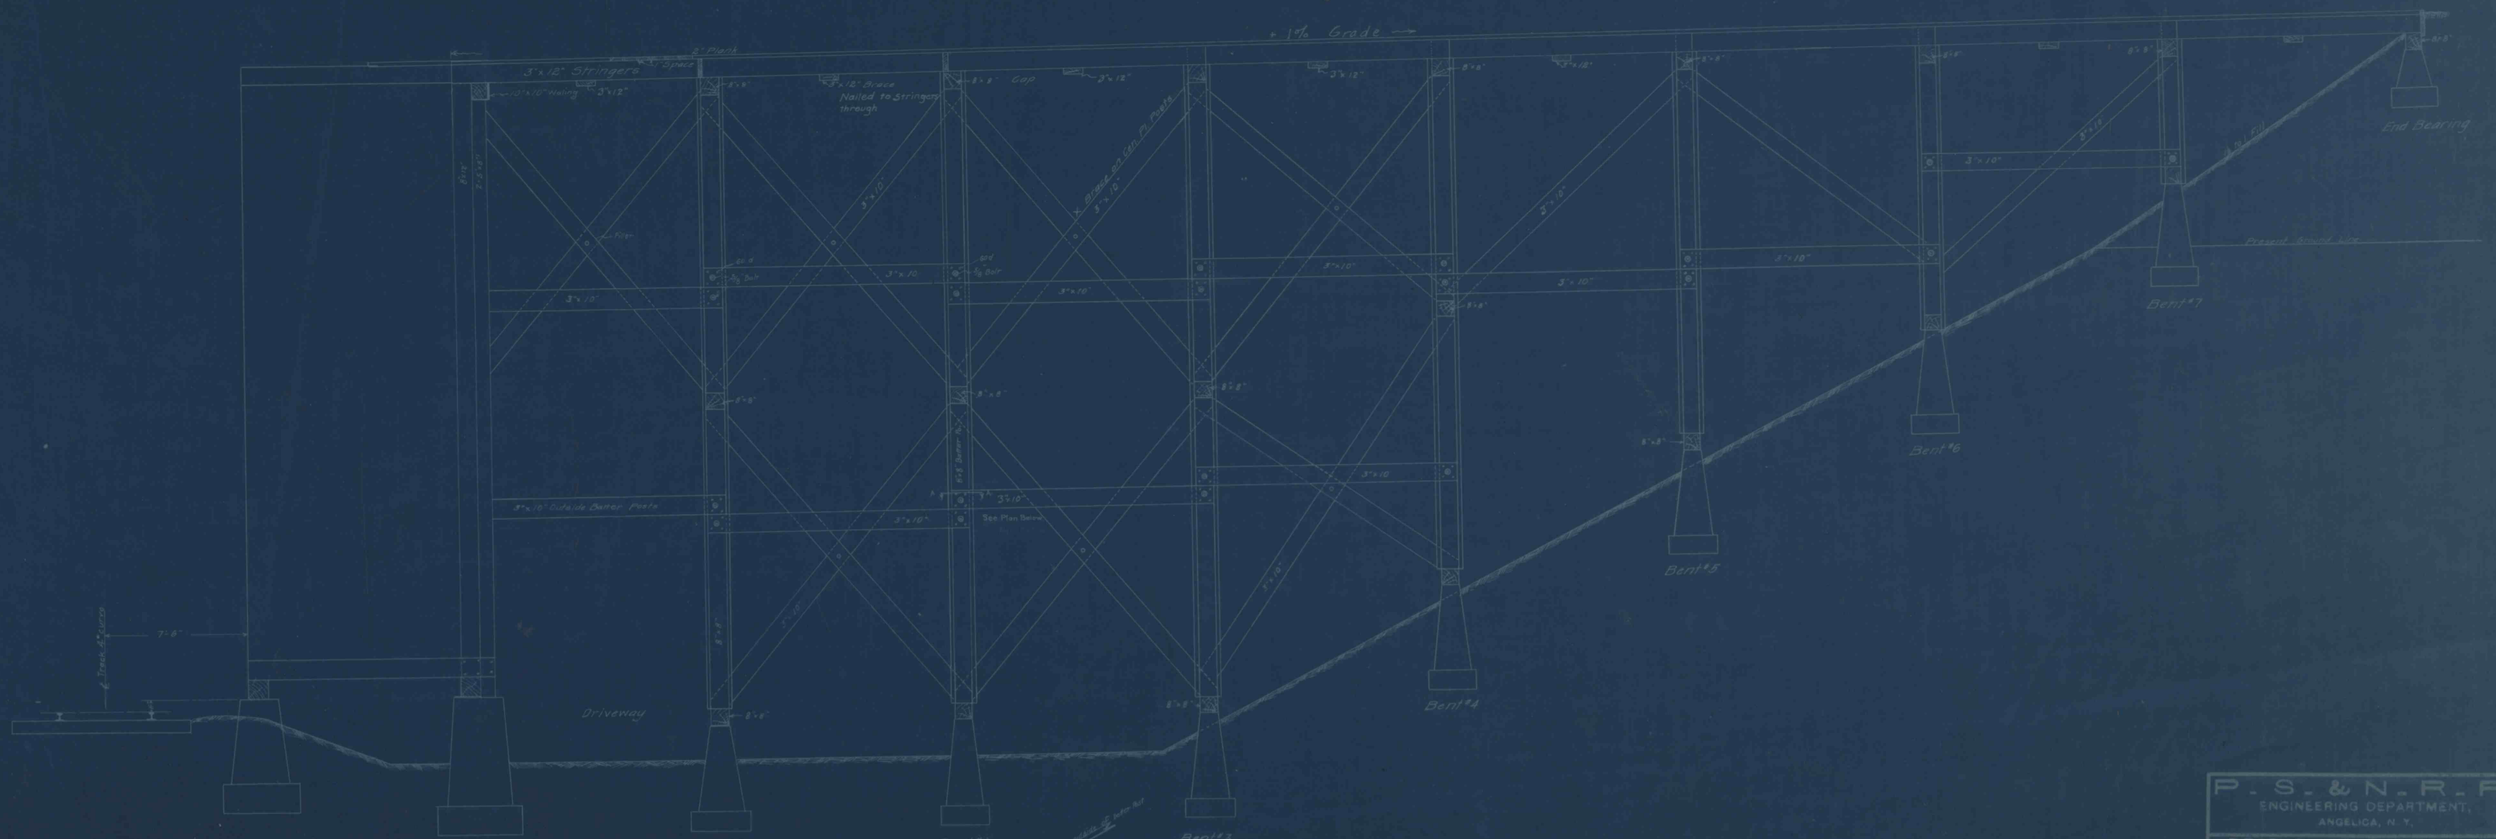
+ 1% Grade
2" Plank
3"x12" Stringers
1" Space
10"x10" Waling
3"x12"
8"x12" Brace
Nailed to Stringers through
Gap
3"x12"
8"x8"
4"x12"
8"x8"
8"x8"
End Bearing
Present Ground Line
Bent #7
Bent #6
Bent #5
Bent #4
Bent #3
Bent #2
Bent #1
Driveway
3"x10"
3"x10"
3"x10"