SHEET No. 2

Section of Pocket Cover & Part Plan of Pocket

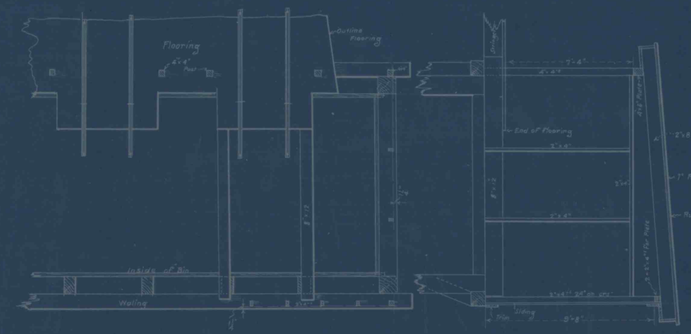

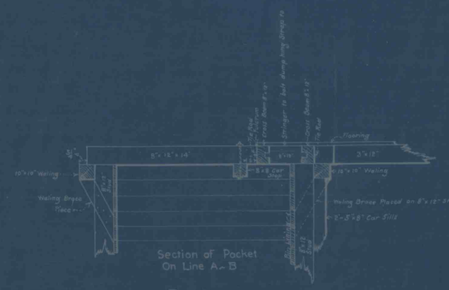

Pocket

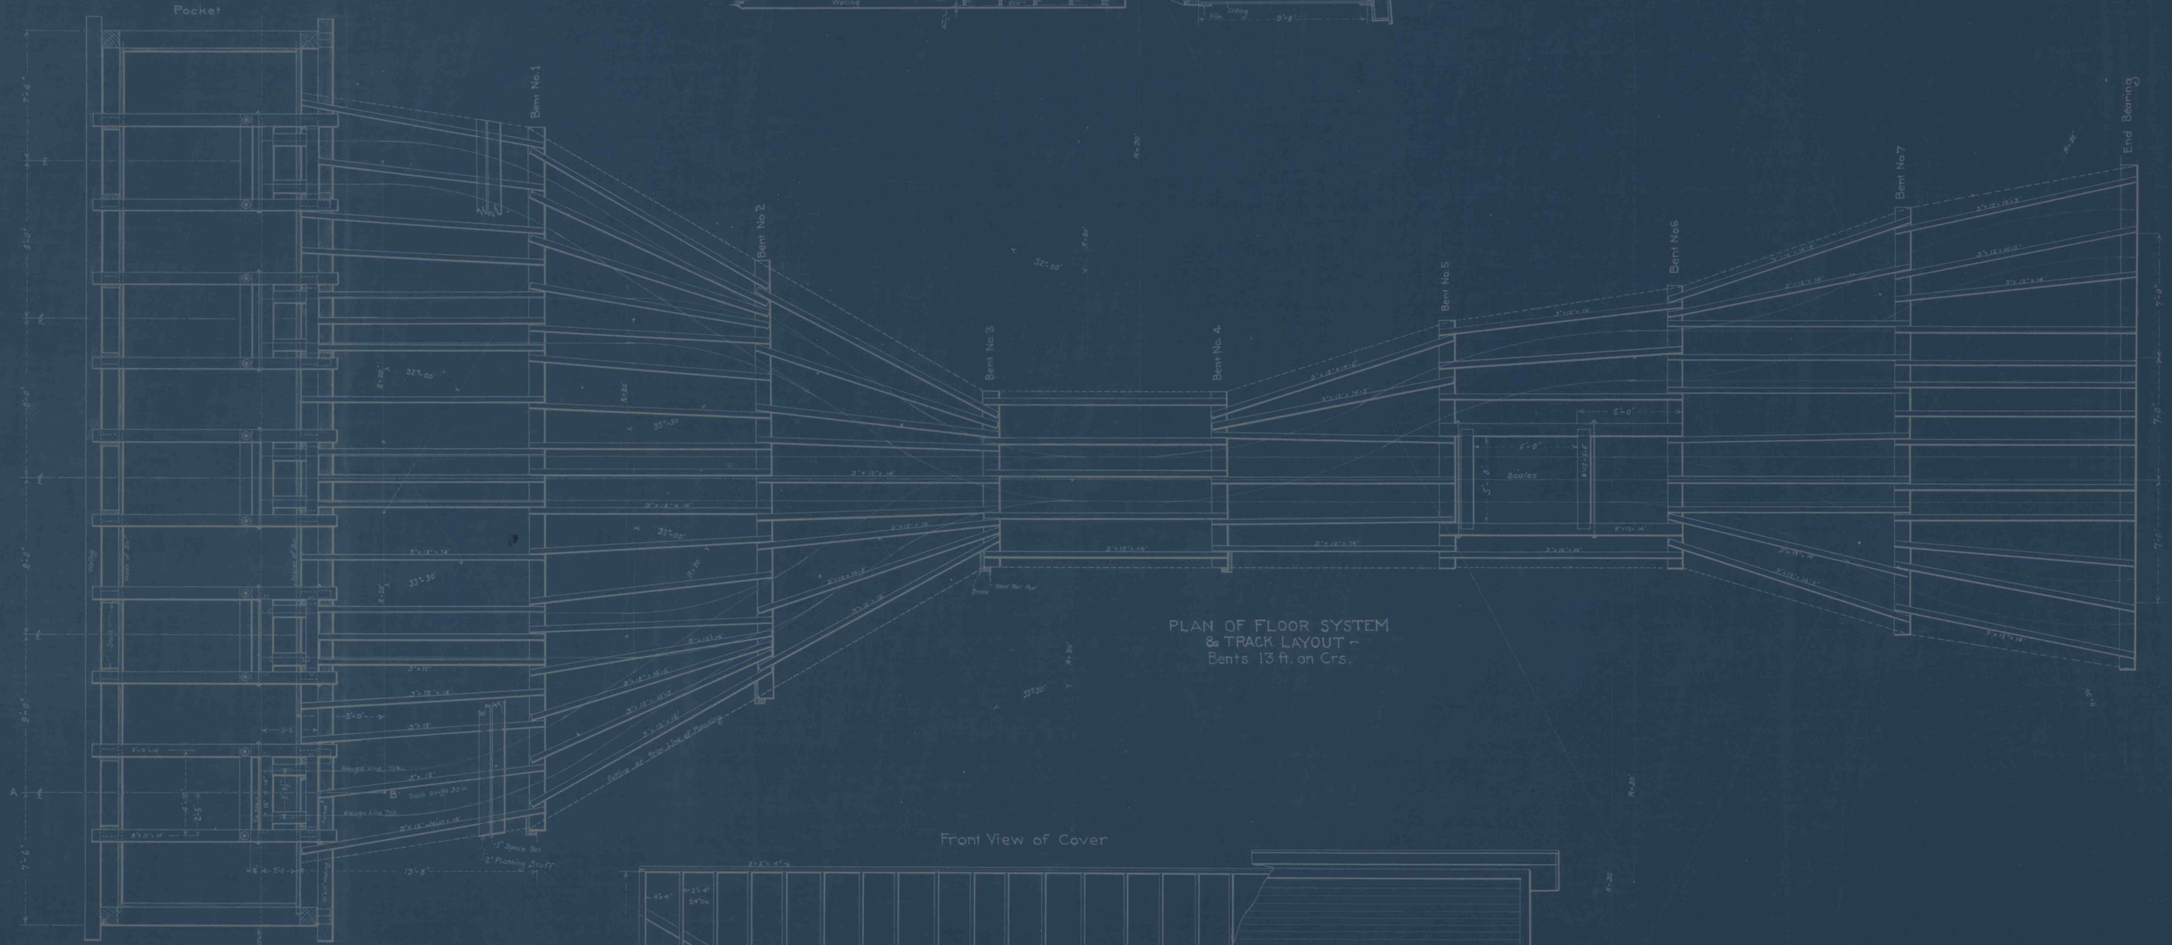

PLAN OF FLOOR SYSTEM
& TRACK LAYOUT –
Bents 13 ft. on Crs.

Front View of Cover

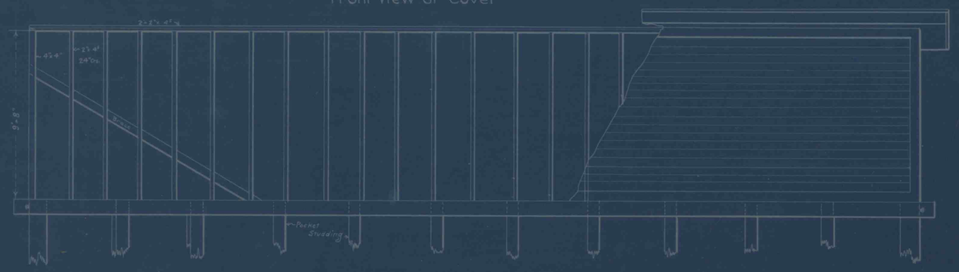

Rear View Framing of Cover

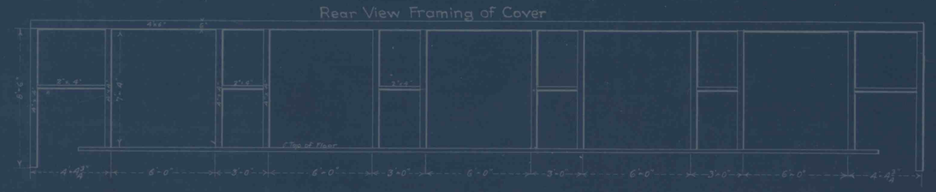

P. S. & N. R. R.
ENGINEERING DEPARTMENT,
ANGELICA, N. Y.

PROP. COALING STATION
AT No. 5

SCALE 1" = 4'	April 9. 1912
DRAWN BY JFLX	SURVEY BOOK No.
CHECKED BY	FILE No. C-26
CORRECT	PLAN No. 709
APPROVED	

J MAPS# 15728