SHEET NO. 3

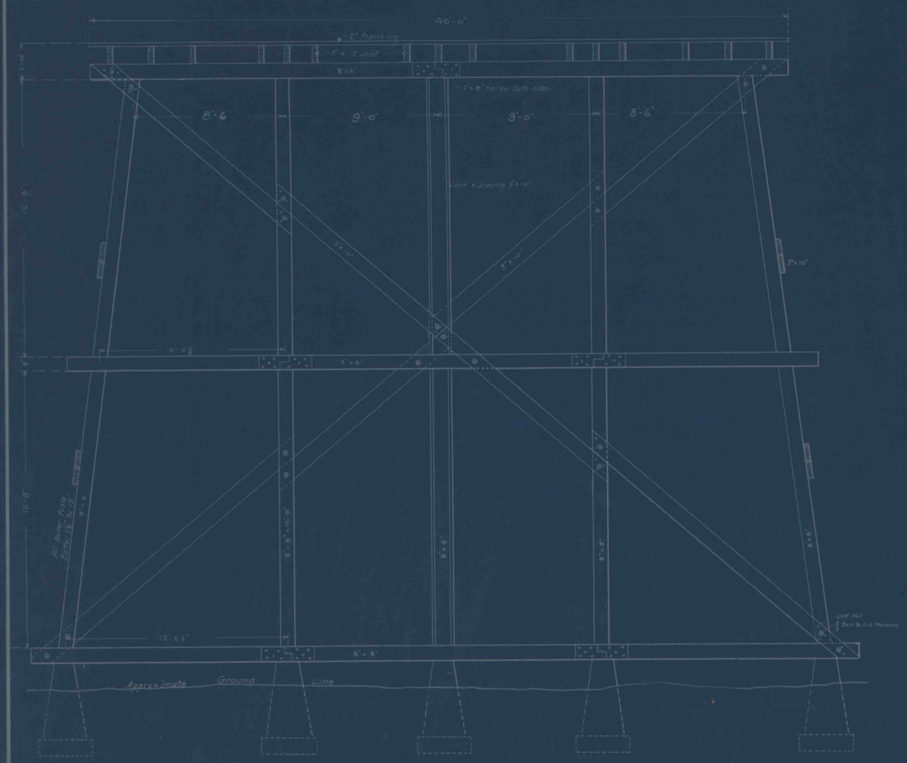

BENT # 1

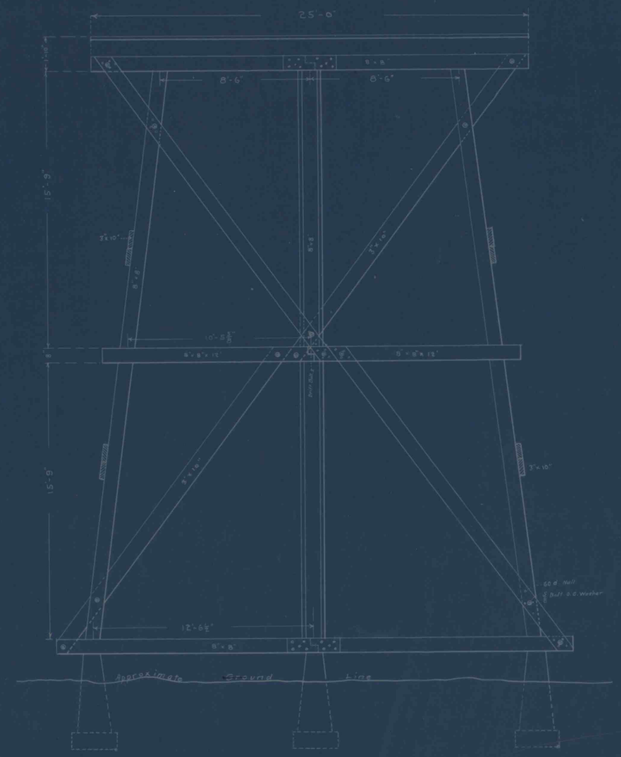

BENT # 2

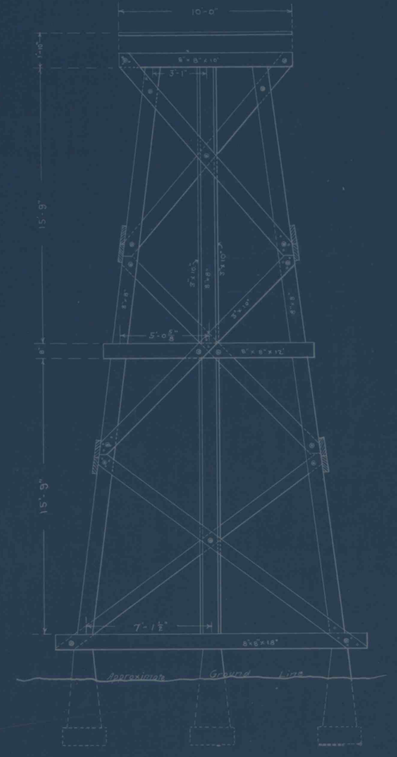

BENT # 3

BENT # 4

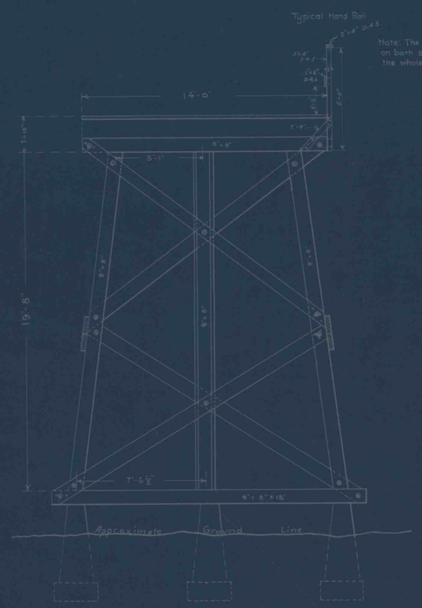

BENT # 5.

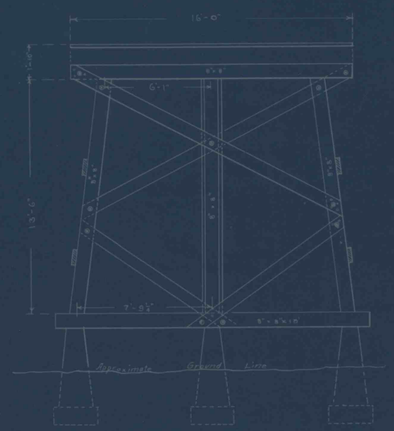

BENT # 6

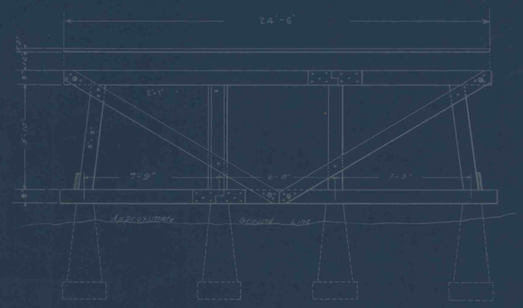

BENT # 7

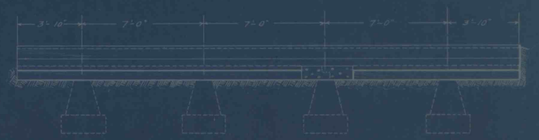

END BEARING

SIDE VIEW OF END BEARING

P. S. & N. R. R.
ENGINEERING DEPARTMENT,
ANGELICA, N. Y.

PROP. COALING STATION AT NO. 5

SCALE 1" = 4' | April 12 1912

DRAWN BY | SURVEY BOOK NO.
CHECKED BY | FILE NO. C-26
CORRECT | PLAN NO. 709
APPROVED

MADE # 15729