| | |
|---|---|
| Number | 483 |
| Date | 4/12/10. |
| Scale | 1/4" = 1' |
| Drawn by | J.O.M. |
| Approved | Chief Engr |

—SECOND FLOOR—PLAN—

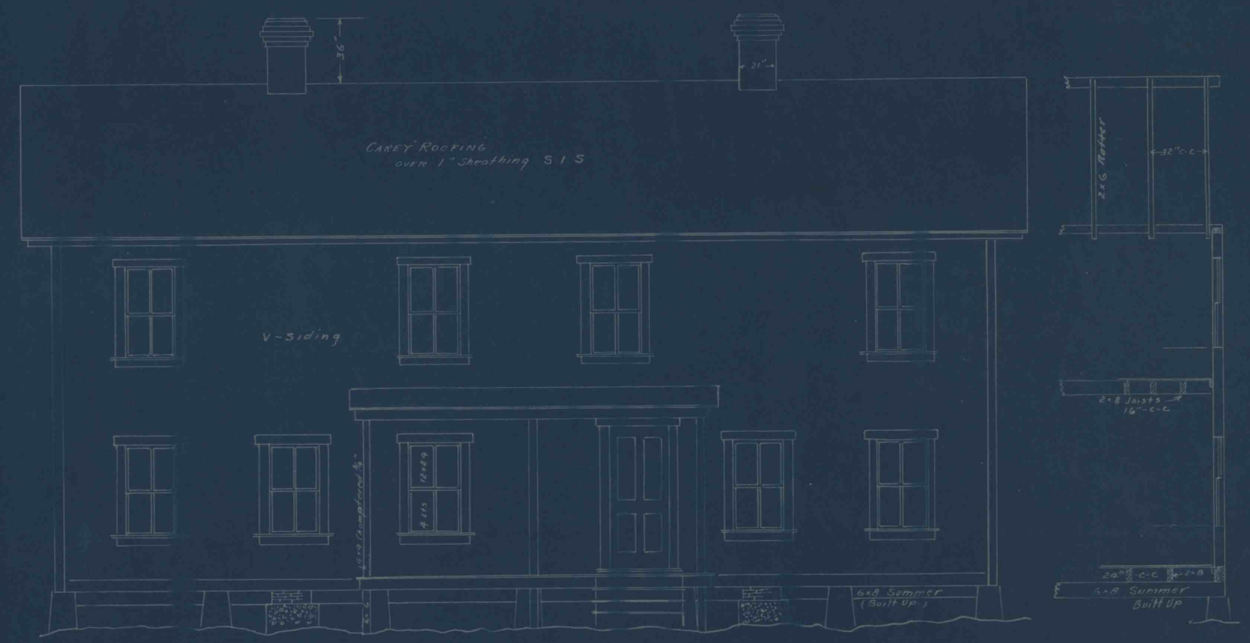


—FRONT—ELEVATION—

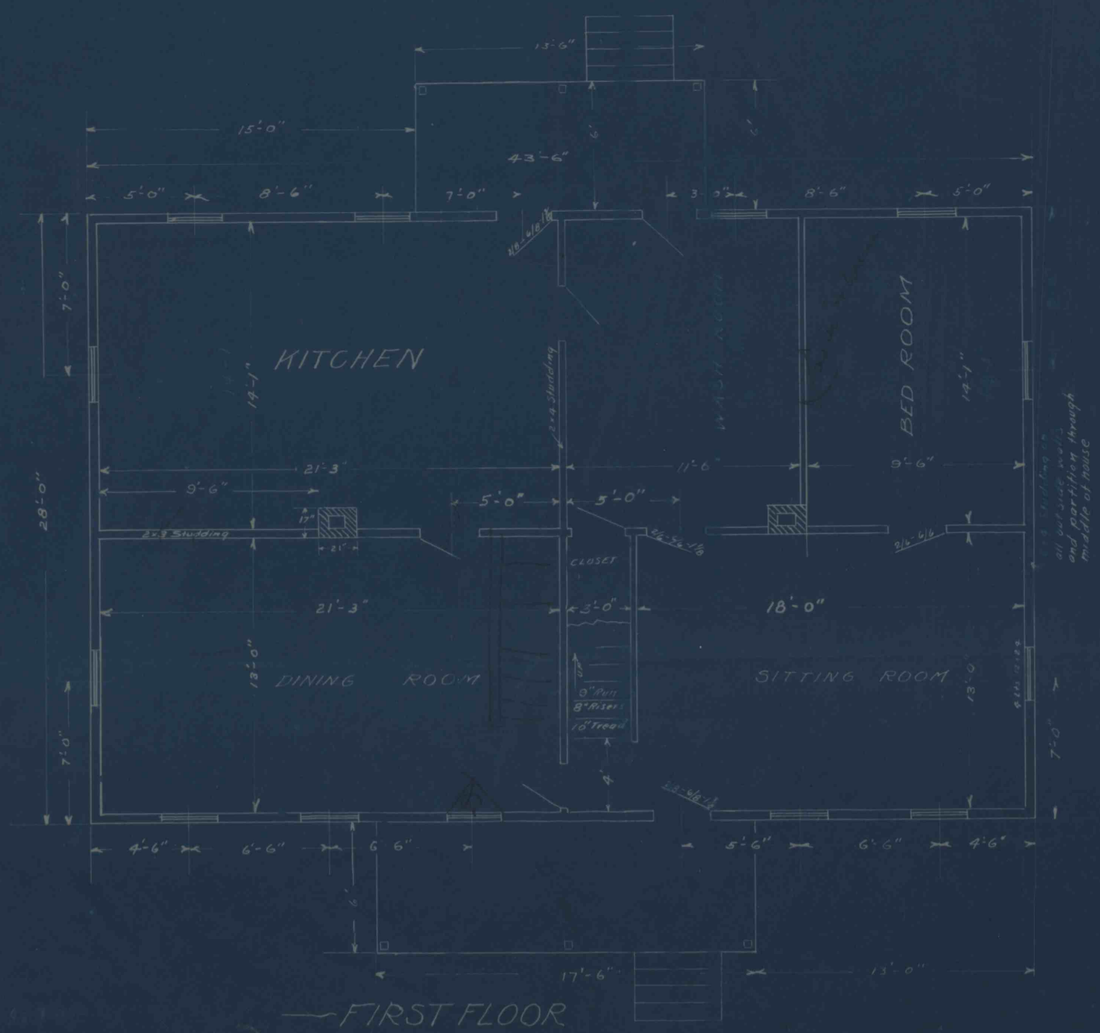


—FIRST FLOOR

—SIDE—ELEVATION—

ALLEGHENY RIVER MINING CO.

# BOARDING HOUSE