Number 483
Date 8-31-16
Scale 1/8" = 1'
Drawn by Jam.
Approved
Chief Engr.

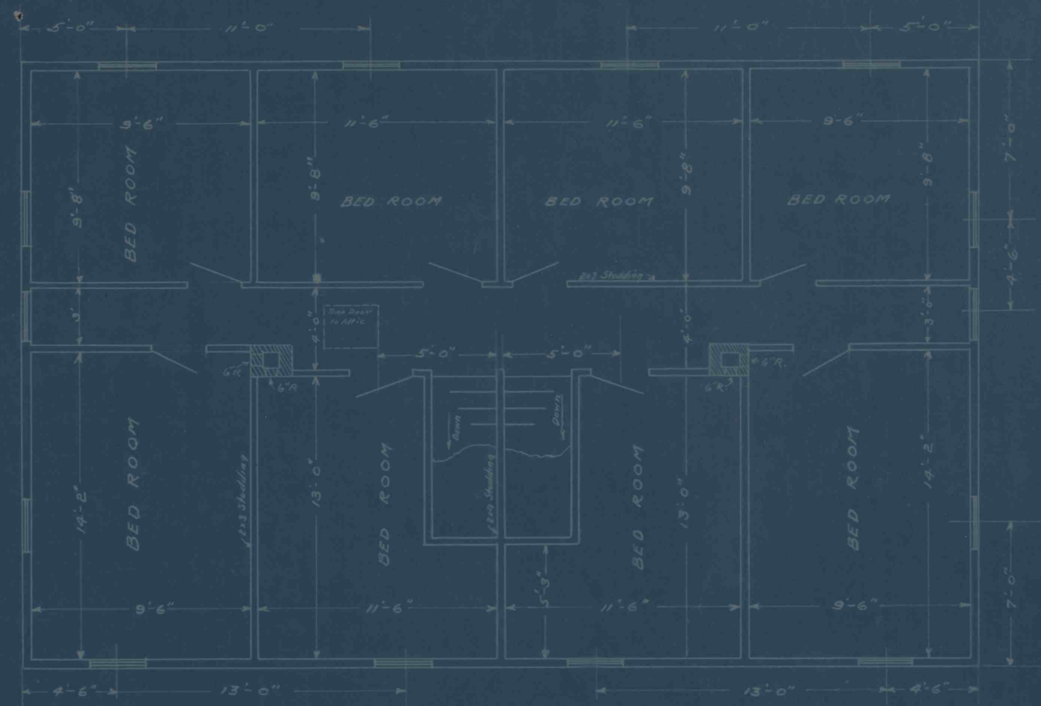

—SECOND FLOOR—PLAN—

—FRONT—ELEVATION—

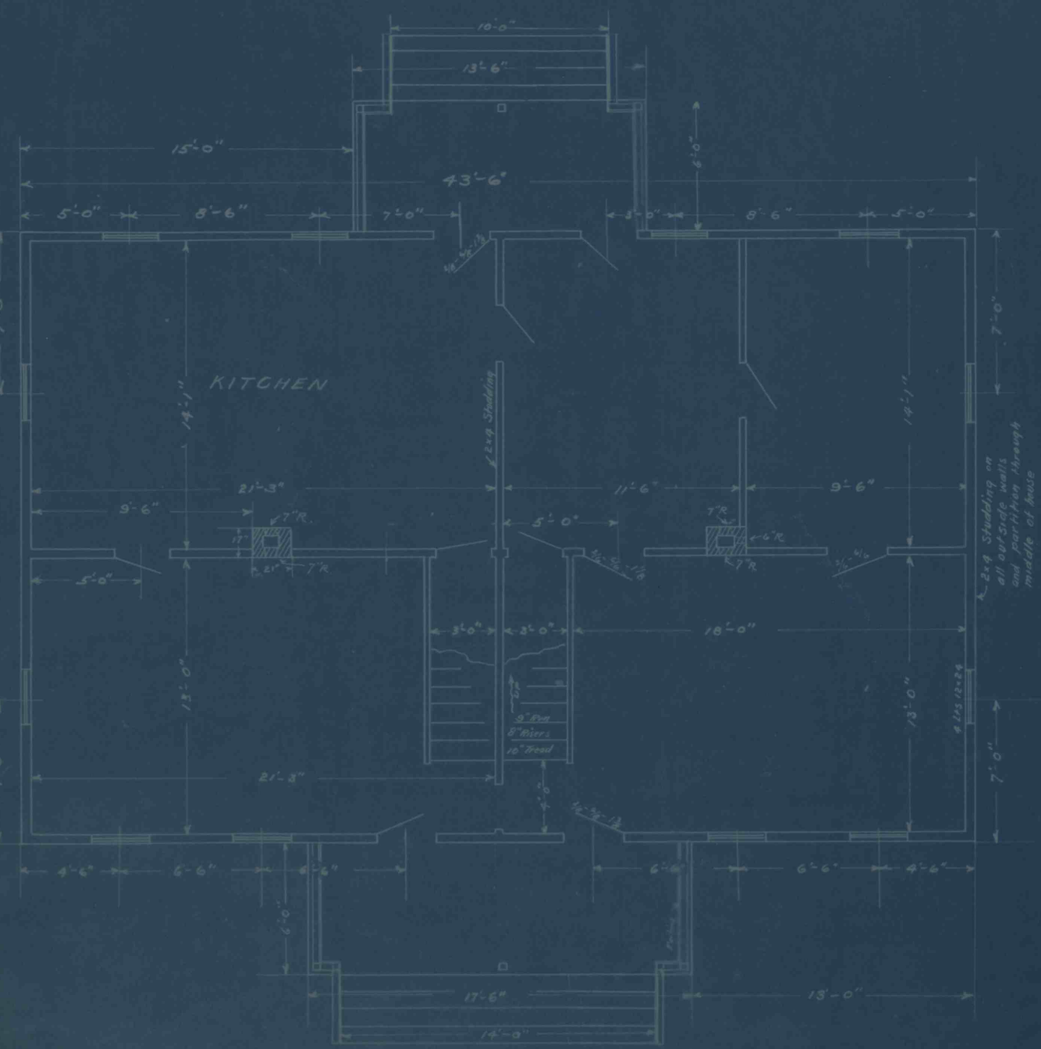

—FIRST FLOOR—PLAN—

—SIDE—ELEVATION—

ALLEGHENY RIVER MINING CO.

BOARDING HOUSE

IMAPS #15734