Number 2-483
Date 8-31-10
Scale 1/8" = 1'
Drawn by Jam
Approved
Chief Engr.

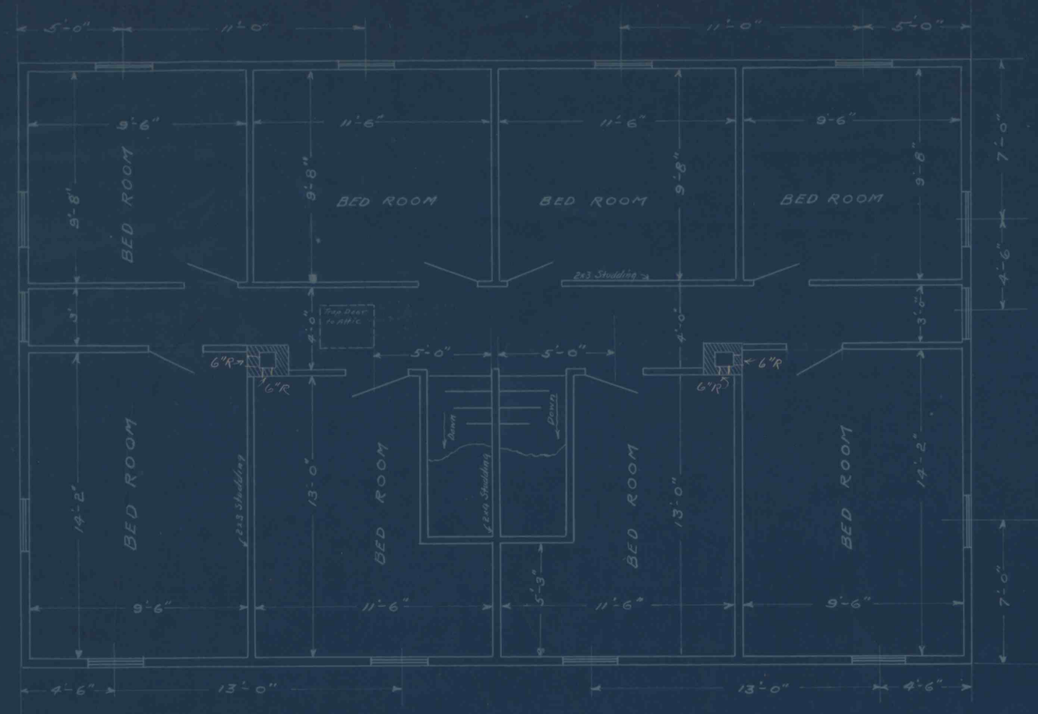

— SECOND FLOOR — PLAN —

— FRONT — ELEVATION —

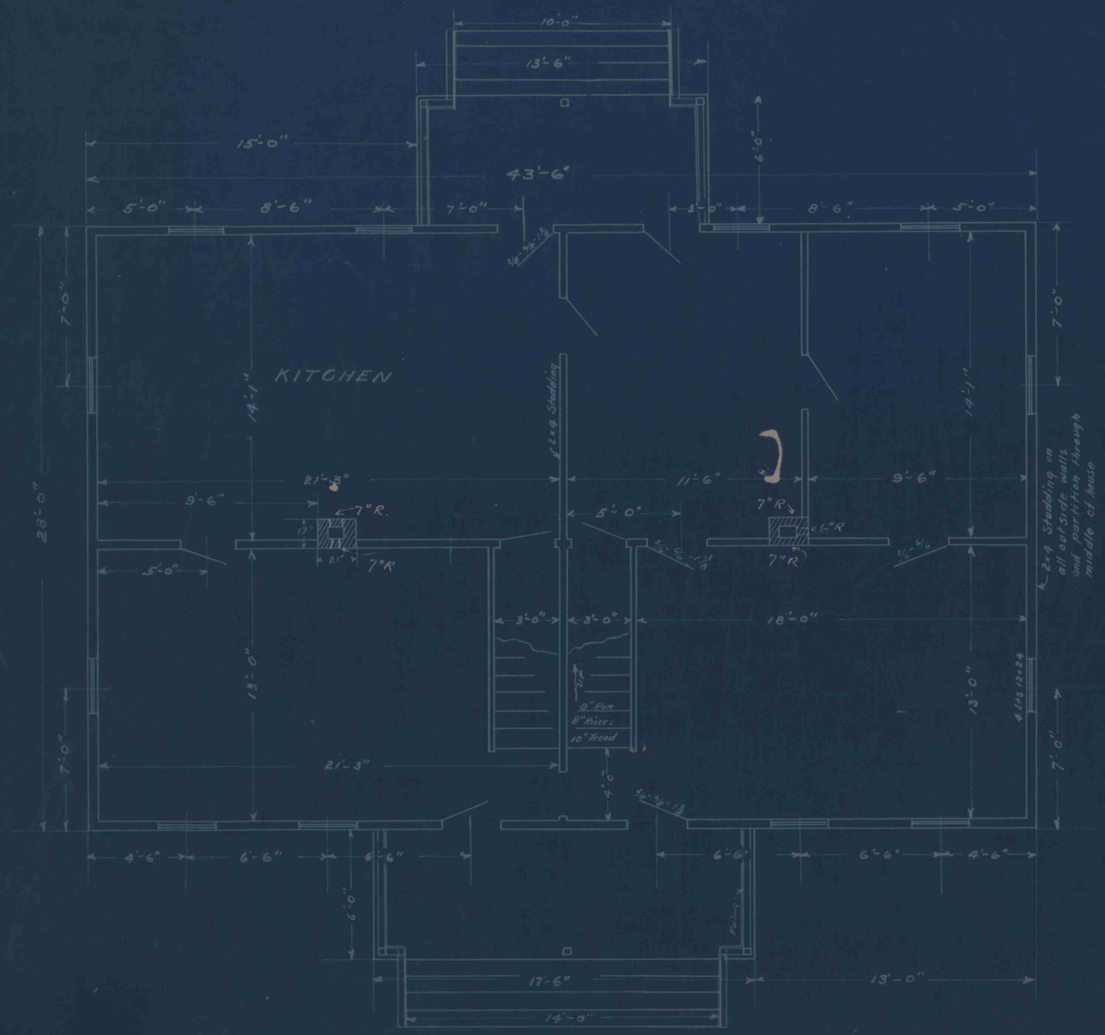

— FIRST FLOOR — PLAN —

— SIDE — ELEVATION —

ALLEGHENY RIVER MINING CO.

BOARDING HOUSE

IMAGE 15736