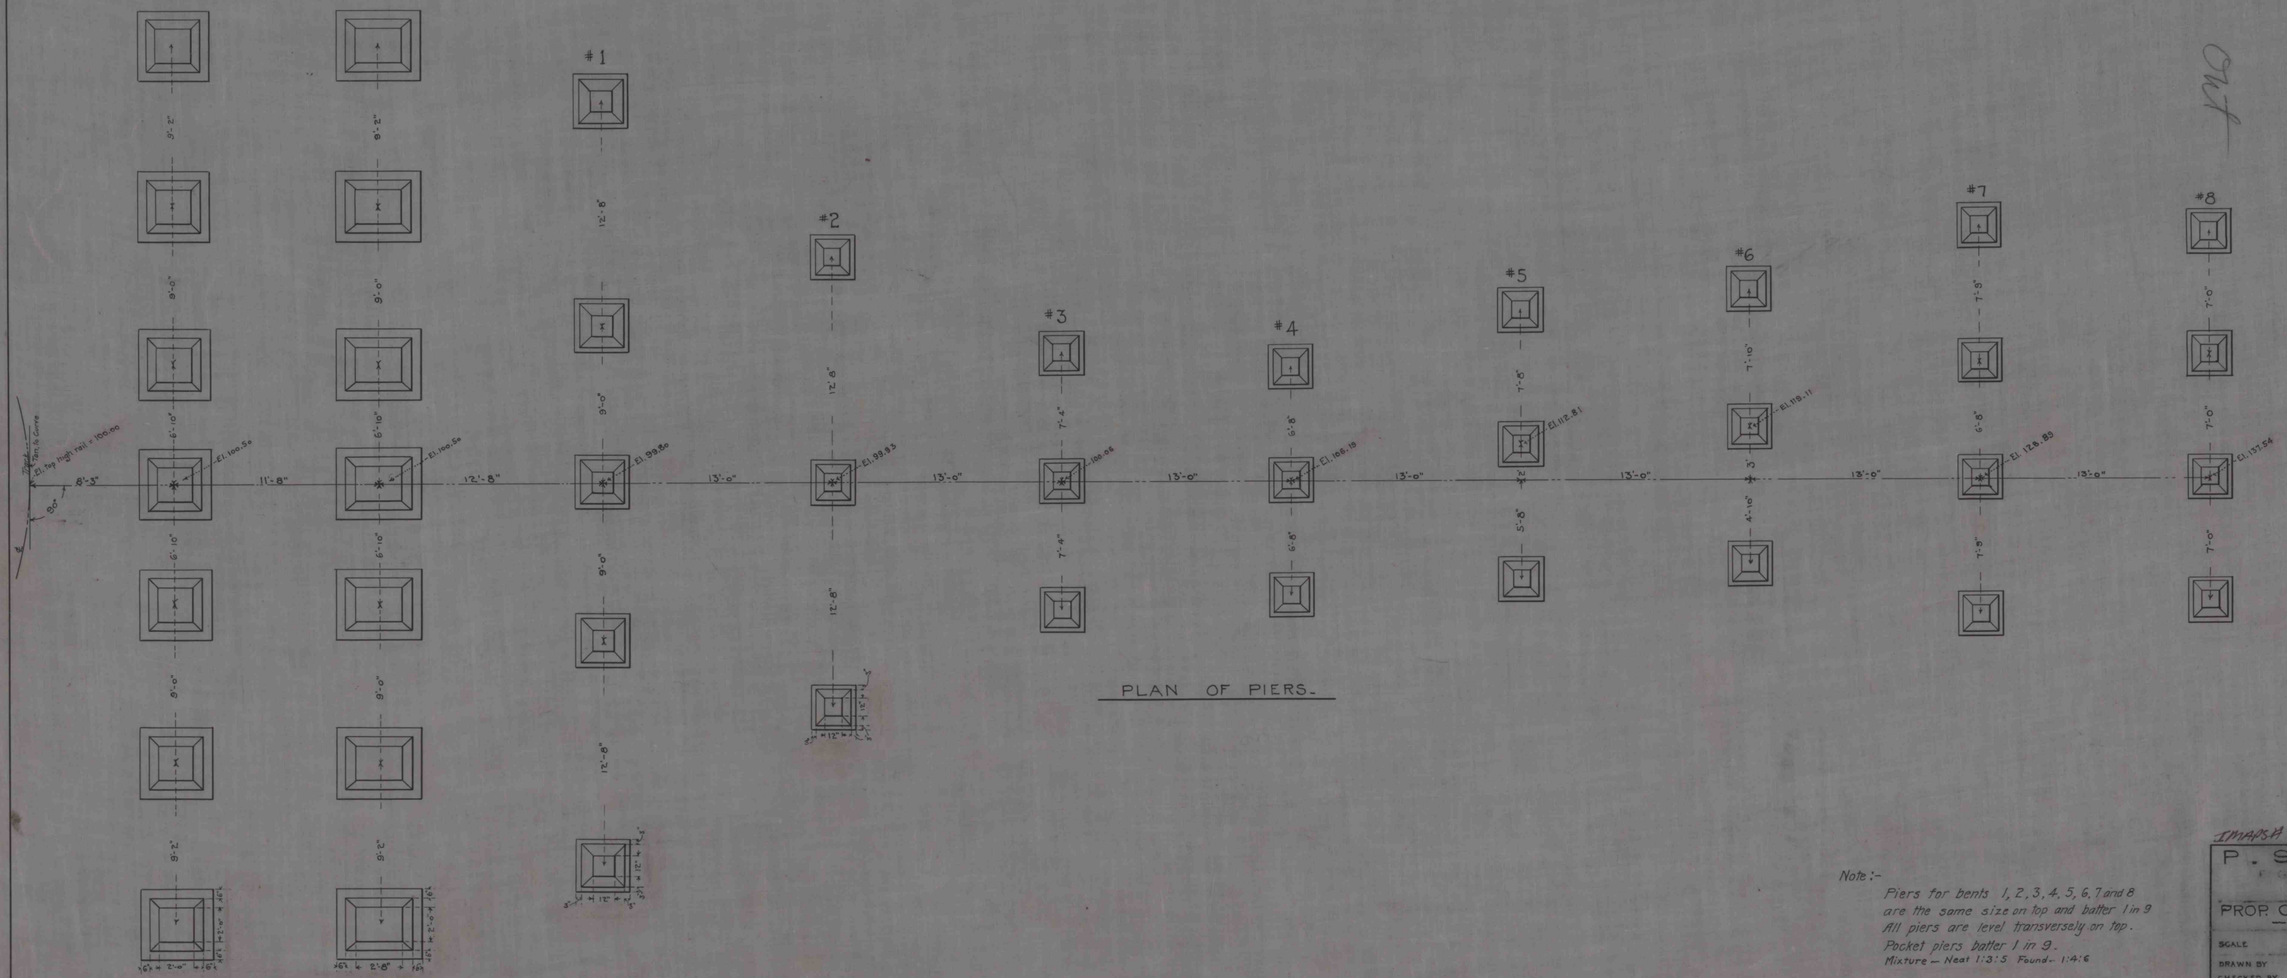

PLAN OF PIERS.

Note :-

Piers for bents 1, 2, 3, 4, 5, 6, 7 and 8 are the same size on top and batter 1 in 9
All piers are level transversely on top.
Pocket piers batter 1 in 9.
Mixture — Neat 1:3:5 Found.— 1:4:6

IMAPSA 15748

P. S. N. R. R.
ENGINEERING DEPARTMENT
ANGELES

PROP. COALING STATION
— AT NO. 5 —

SCALE	1" = 4'	April 9 1912.	
DRAWN BY	H.L.N.		C-26
CHECKED BY	J.E.R.		709
CORRECT			
APPROVED BY	H. St. McLean		

ENGR. W. OF W.