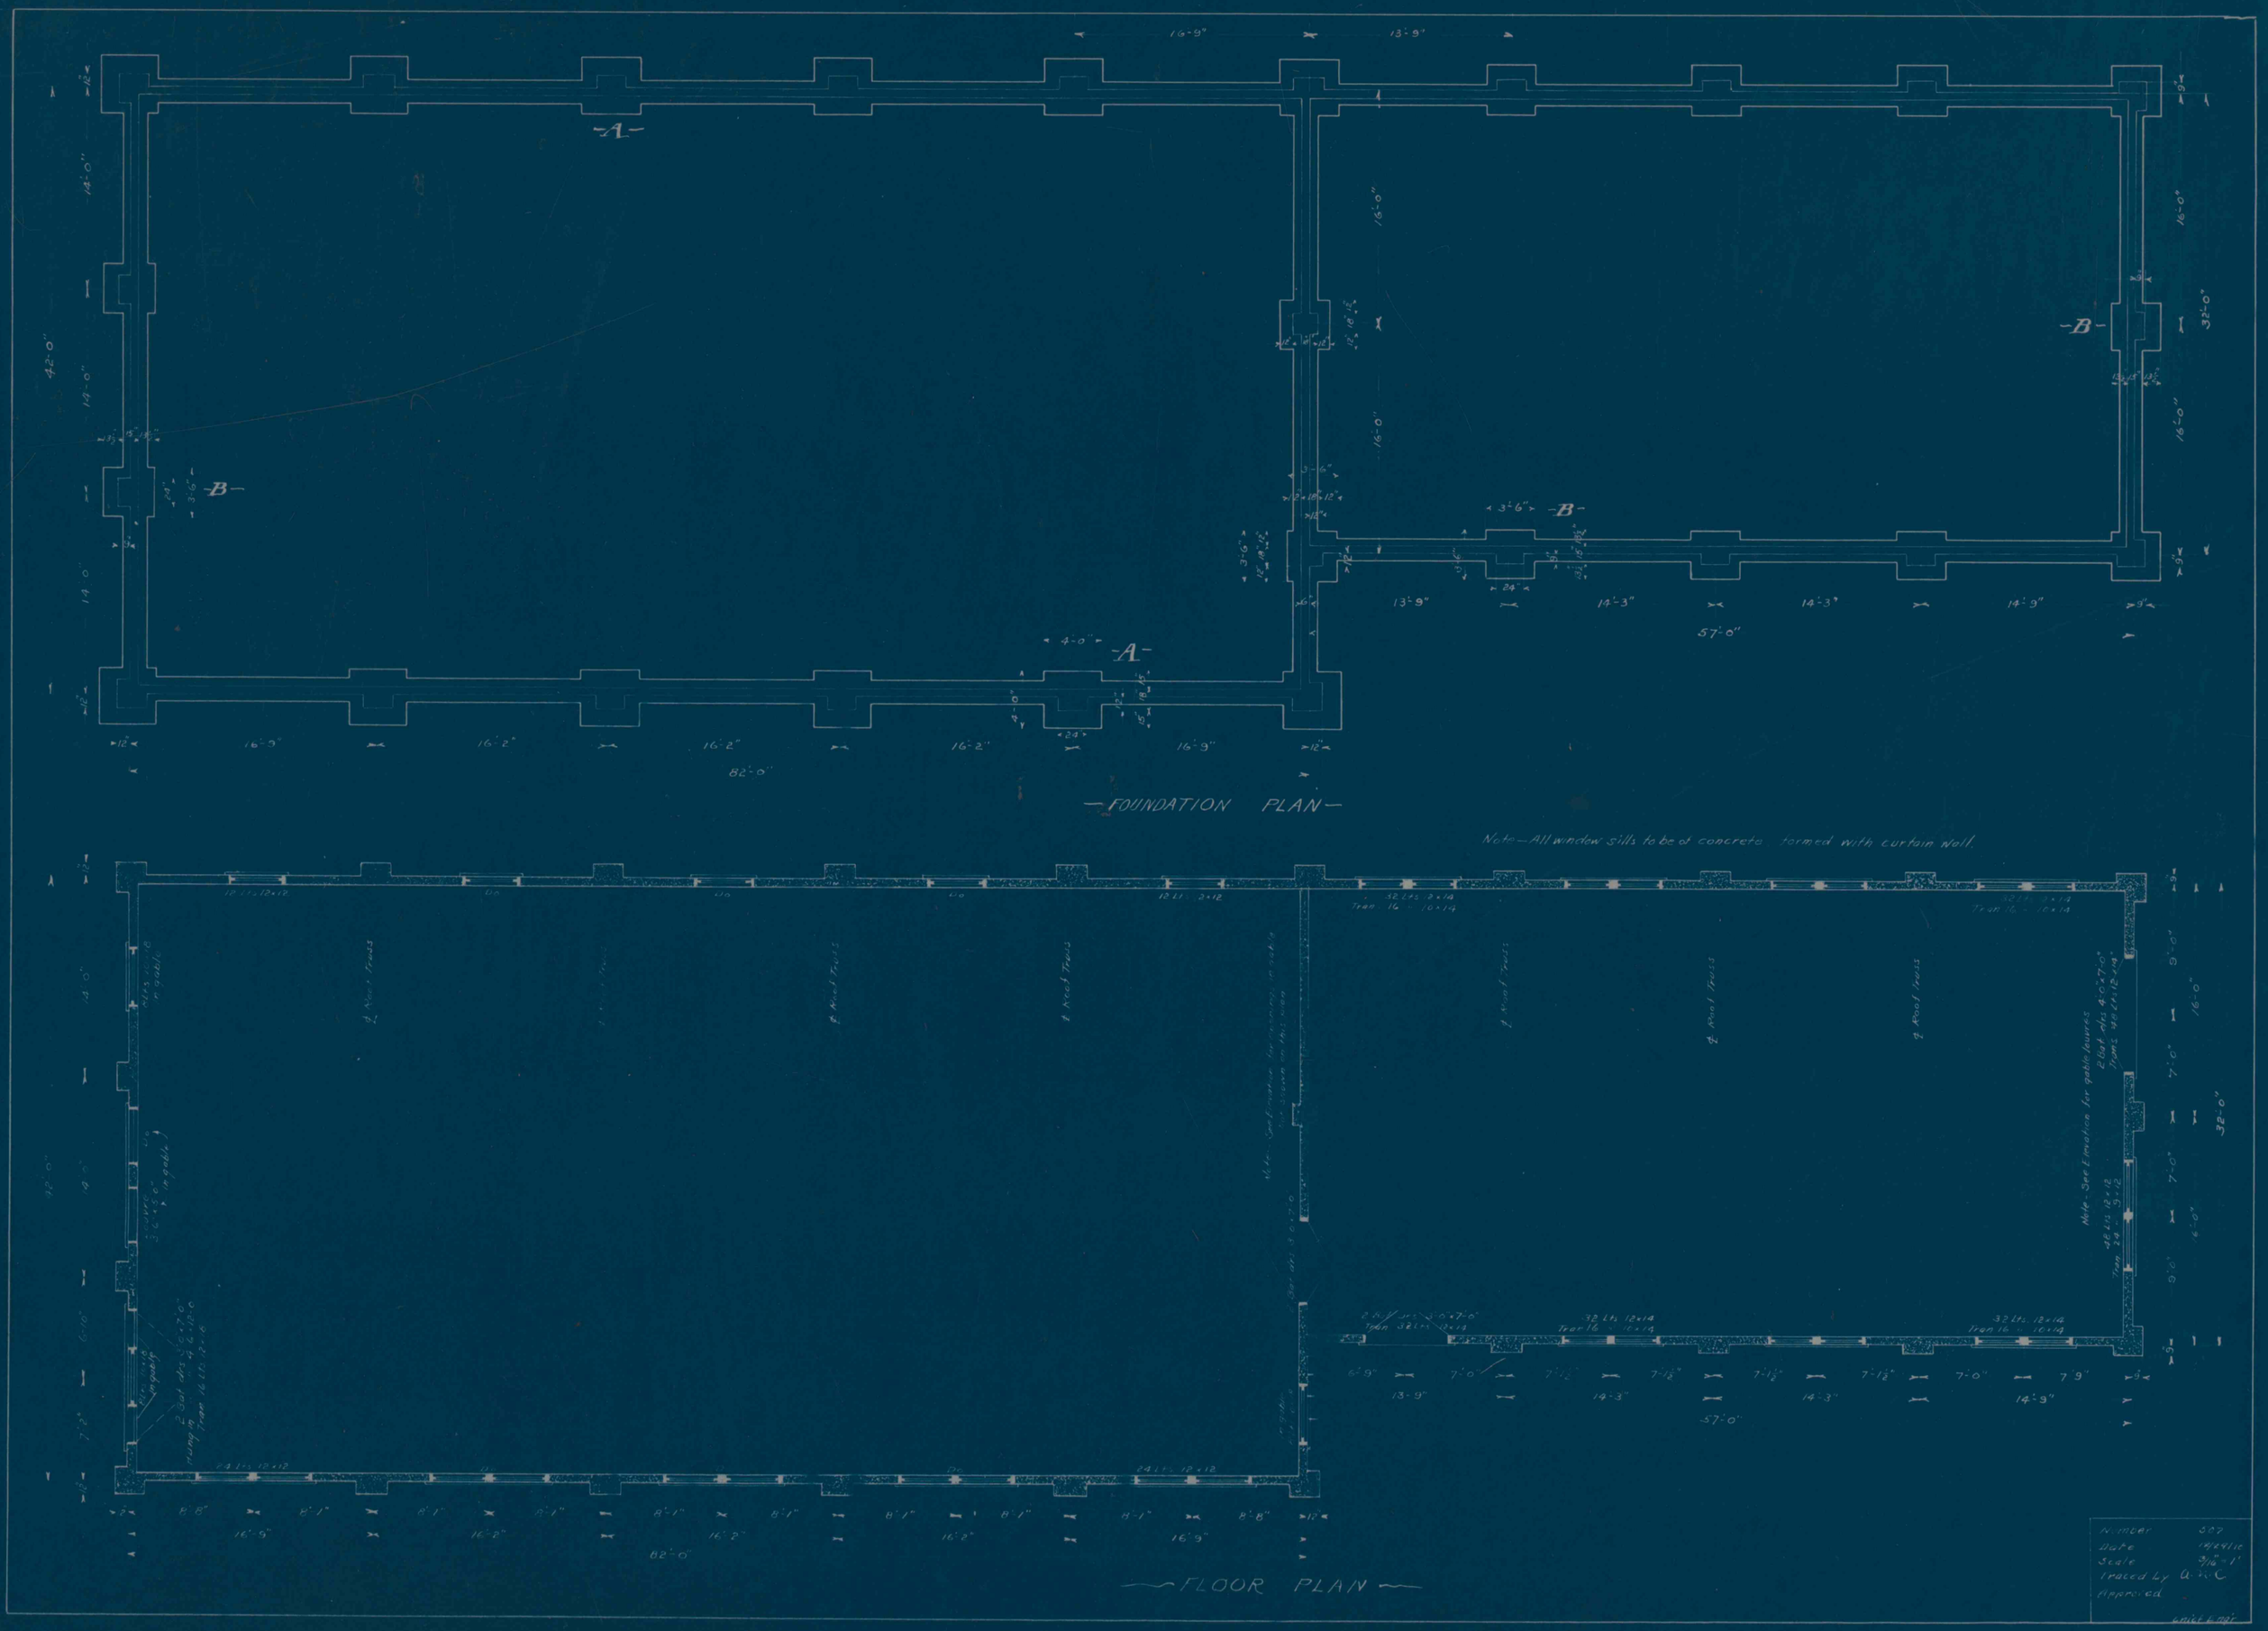
FOUNDATION PLAN
FLOOR PLAN
Note—All window sills to be of concrete formed with curtain wall.
82'-0"
57'-0"
42'-0"
32'-0"
NUMBER 507
DATE 14/2/11
SCALE 3/16" = 1'
TRACED BY U.H.C.
APPROVED
BRILL & TAIT

IMAPS #16072